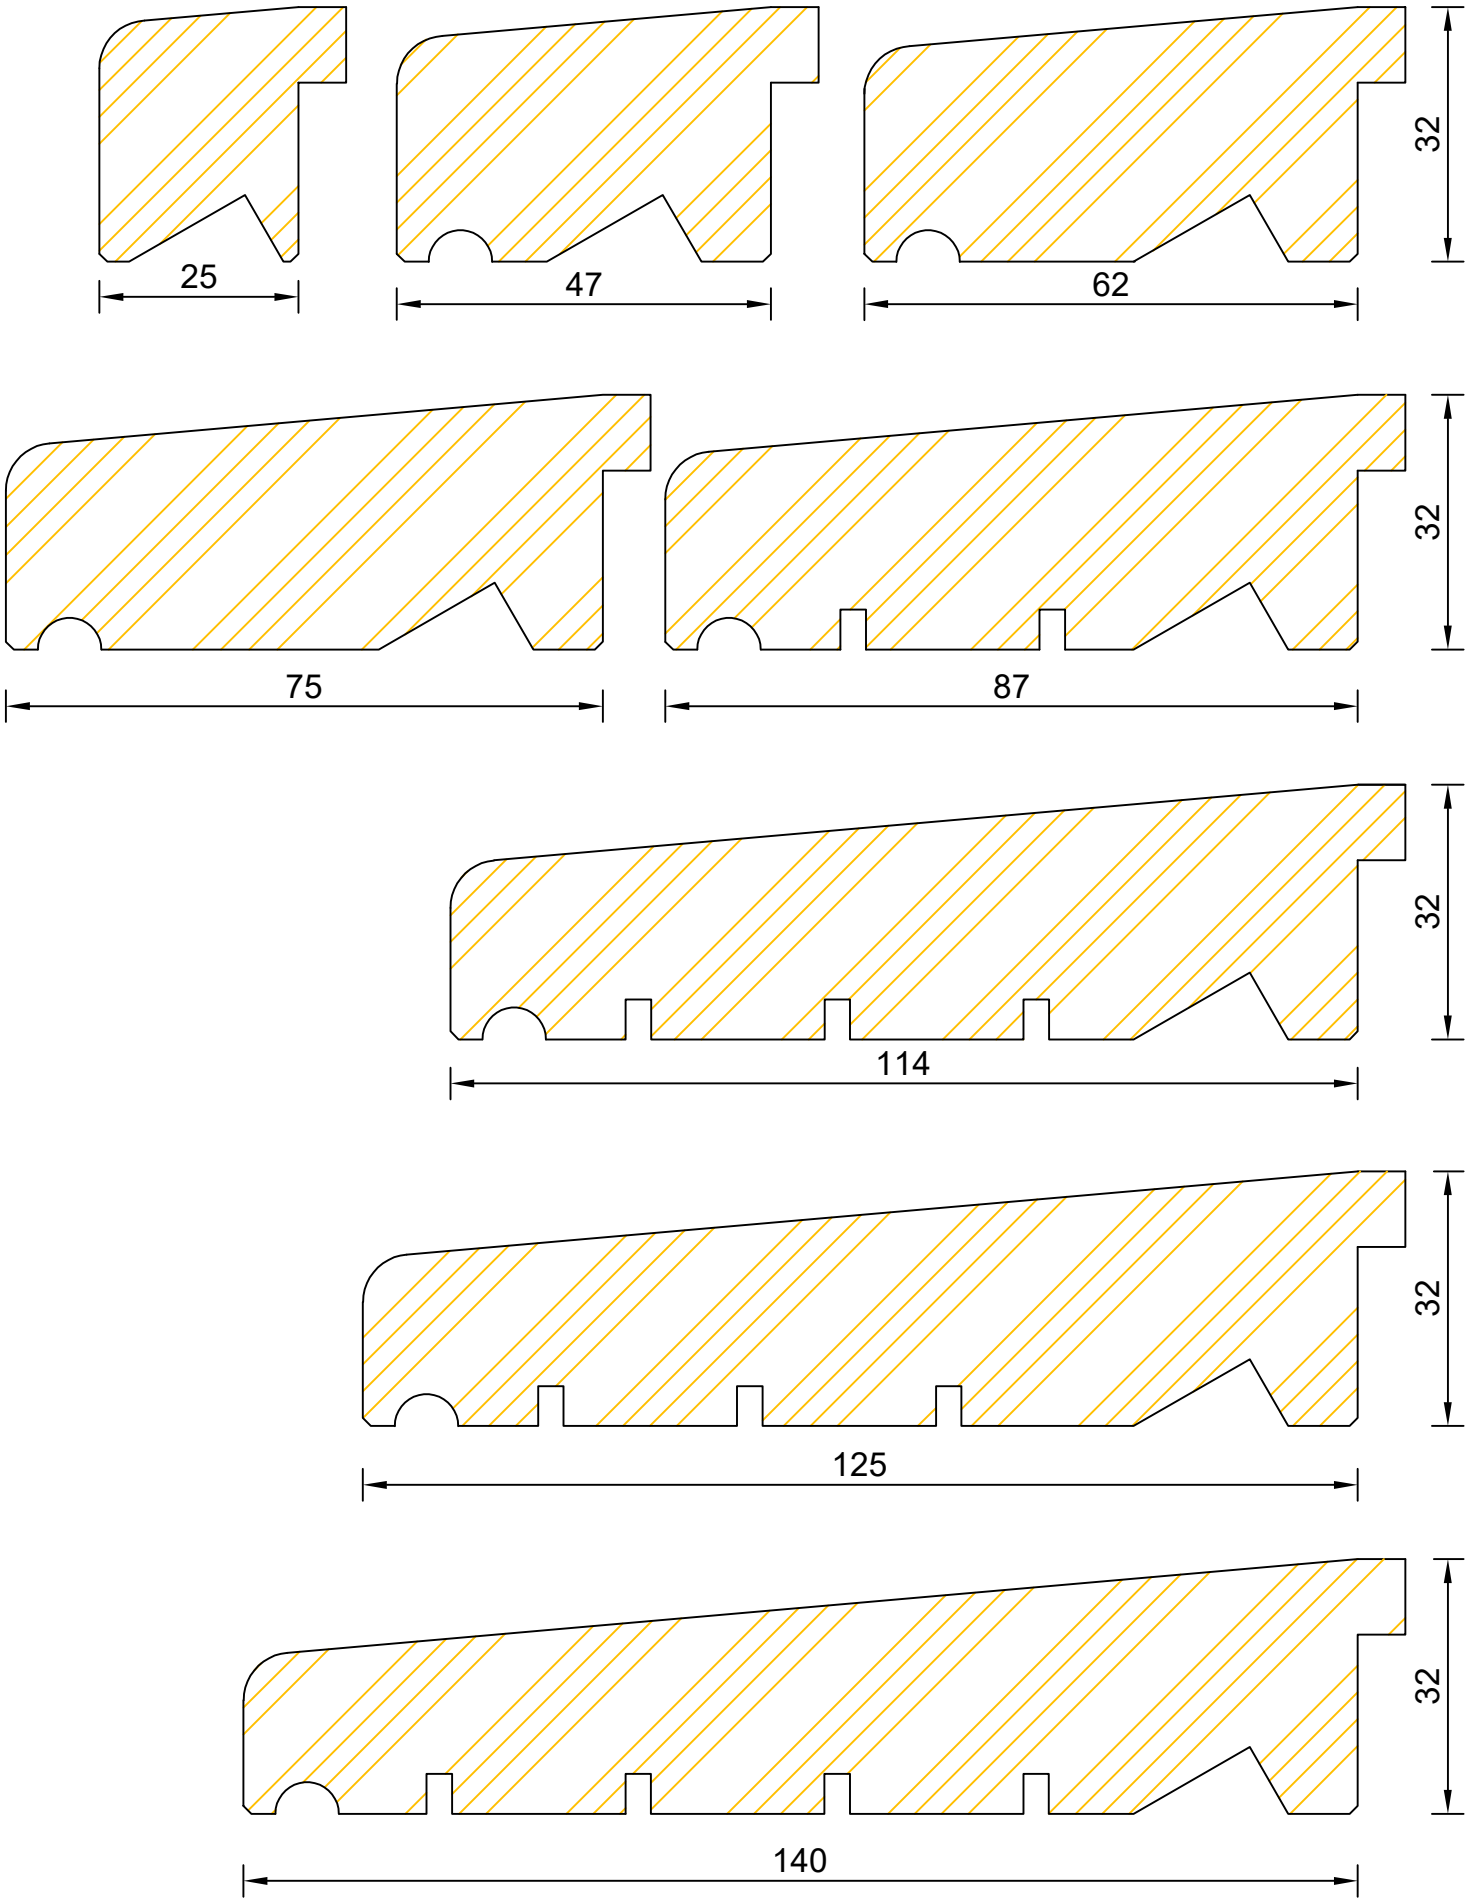

Bereco

Traditional Open Out Lipped French Door

Triple Glazed - Cill Extension Options

DIMENSIONS	PLOT SIZE	SCALE	DATE	REV	DWG N0.
MM	A4	1:1	25.09.2019	B	2201

Please consider the environment before printing

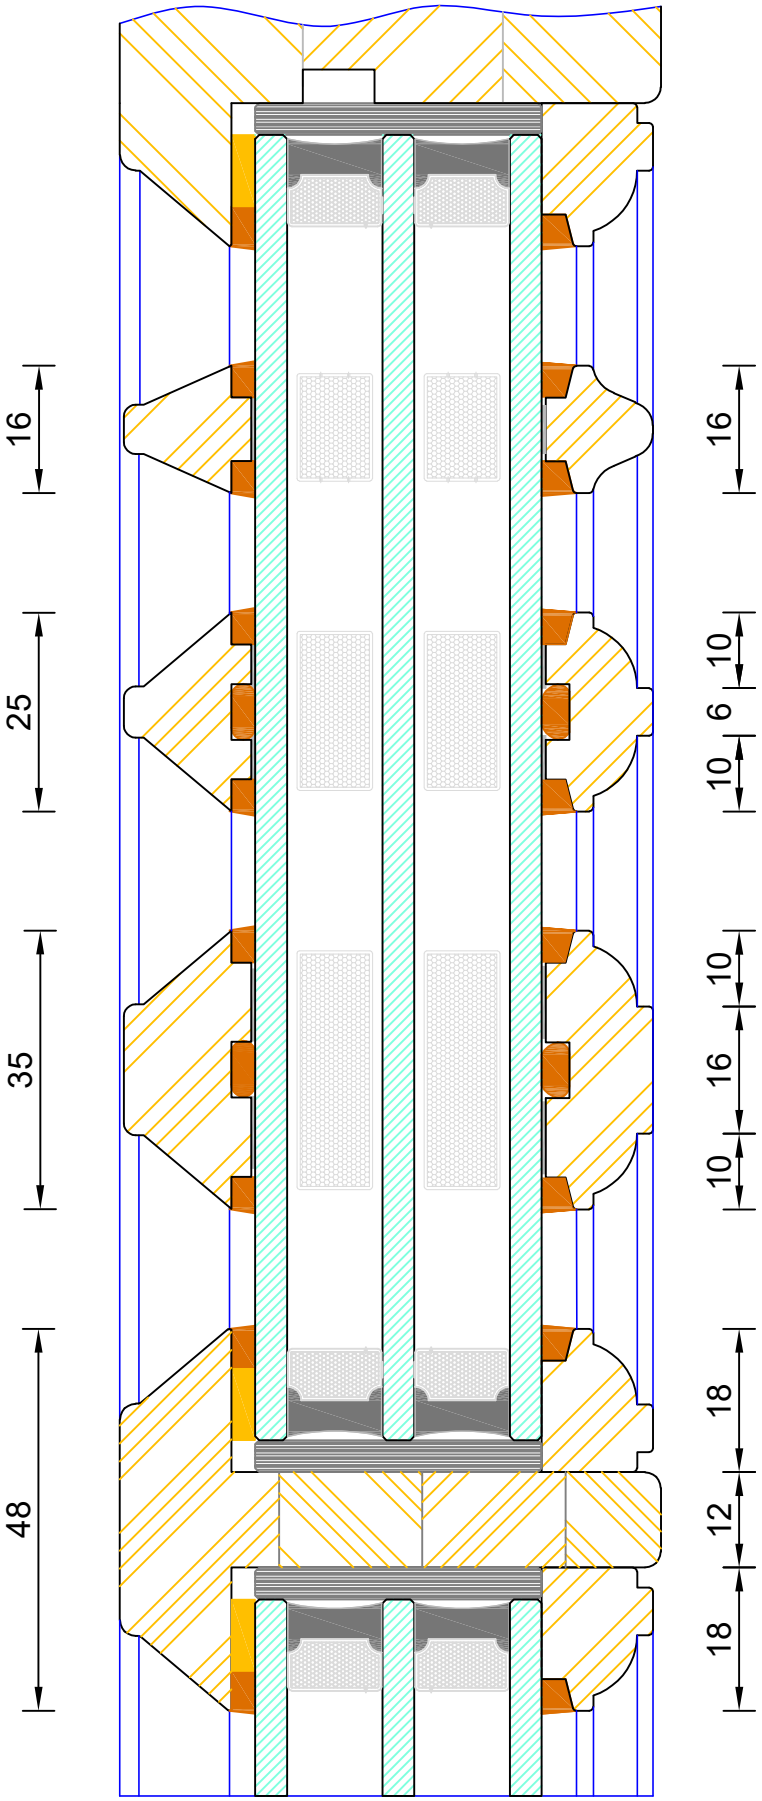

Bereco

Traditional Open Out Lipped French Door

Triple Glazed - Bar Options

DIMENSIONS	PLOT SIZE	SCALE	DATE	REV	DWG N0.
MM	A4	1:1	01.01.2019	B	2237

Please consider the environment before printing

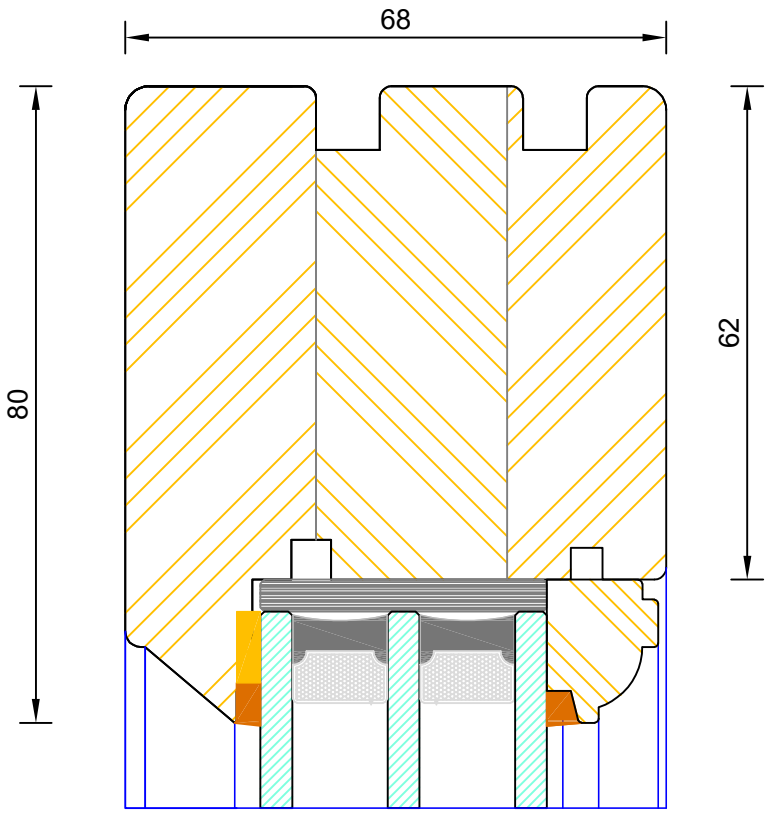

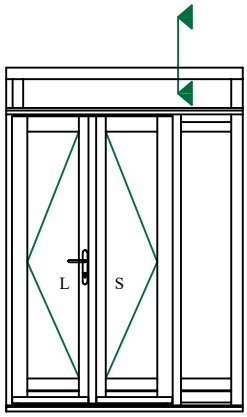

Bereco

Traditional Open Out Lipped French Door
Triple Glazed - Fanlight Head

DIMENSIONS	PLOT SIZE	SCALE	DATE	REV	DWG N0.
MM	A4	1:1	03.08.2022	B	2238

Please consider the environment before printing

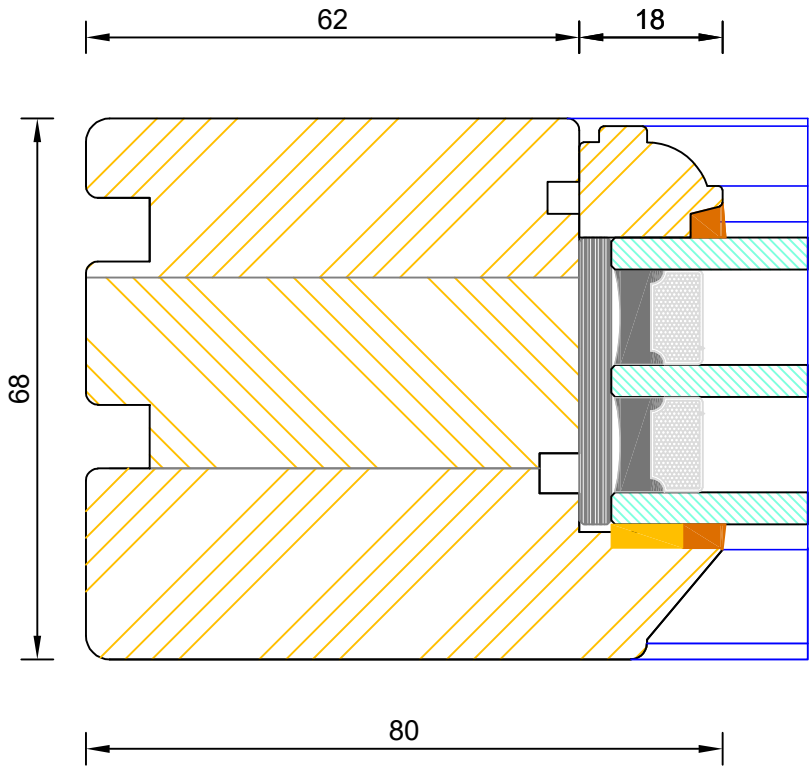

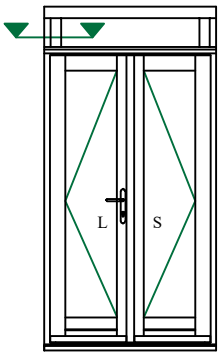

Bereco

Traditional Open Out Lipped French Door
Triple Glazed - Fanlight Jamb

DIMENSIONS	PLOT SIZE	SCALE	DATE	REV	DWG N0.
MM	A4	1:1	03.08.2022	B	2239

Please consider the environment before printing

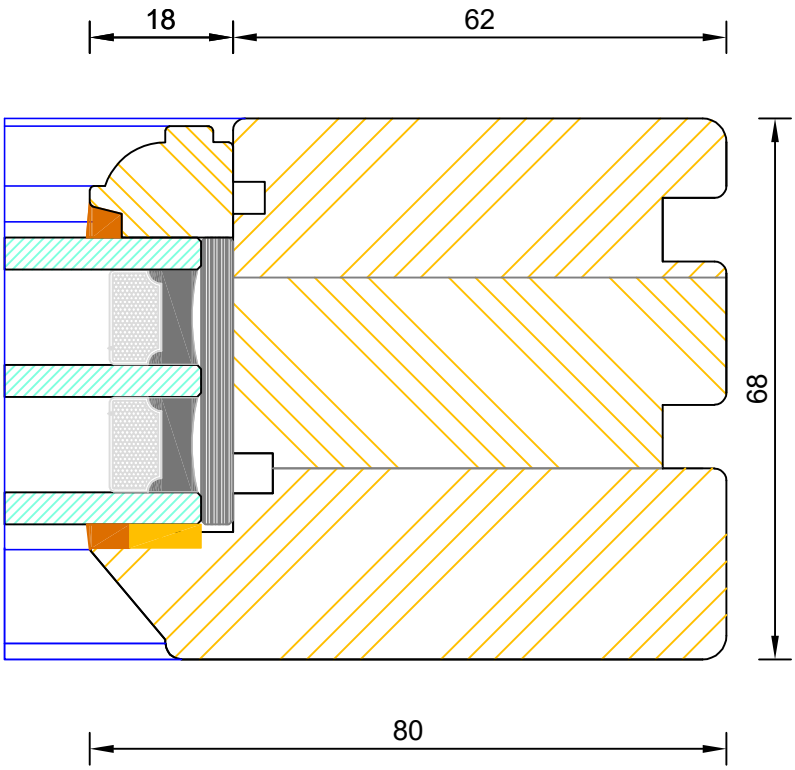

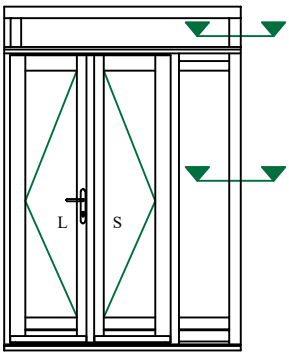

Bereco

Traditional Open Out Lipped French Door

Triple Glazed - Fanlight / Sidelight Jamb

DIMENSIONS	PLOT SIZE	SCALE	DATE	REV	DWG N0.
MM	A4	1:1	03.08.2022	B	2240

Please consider the environment before printing

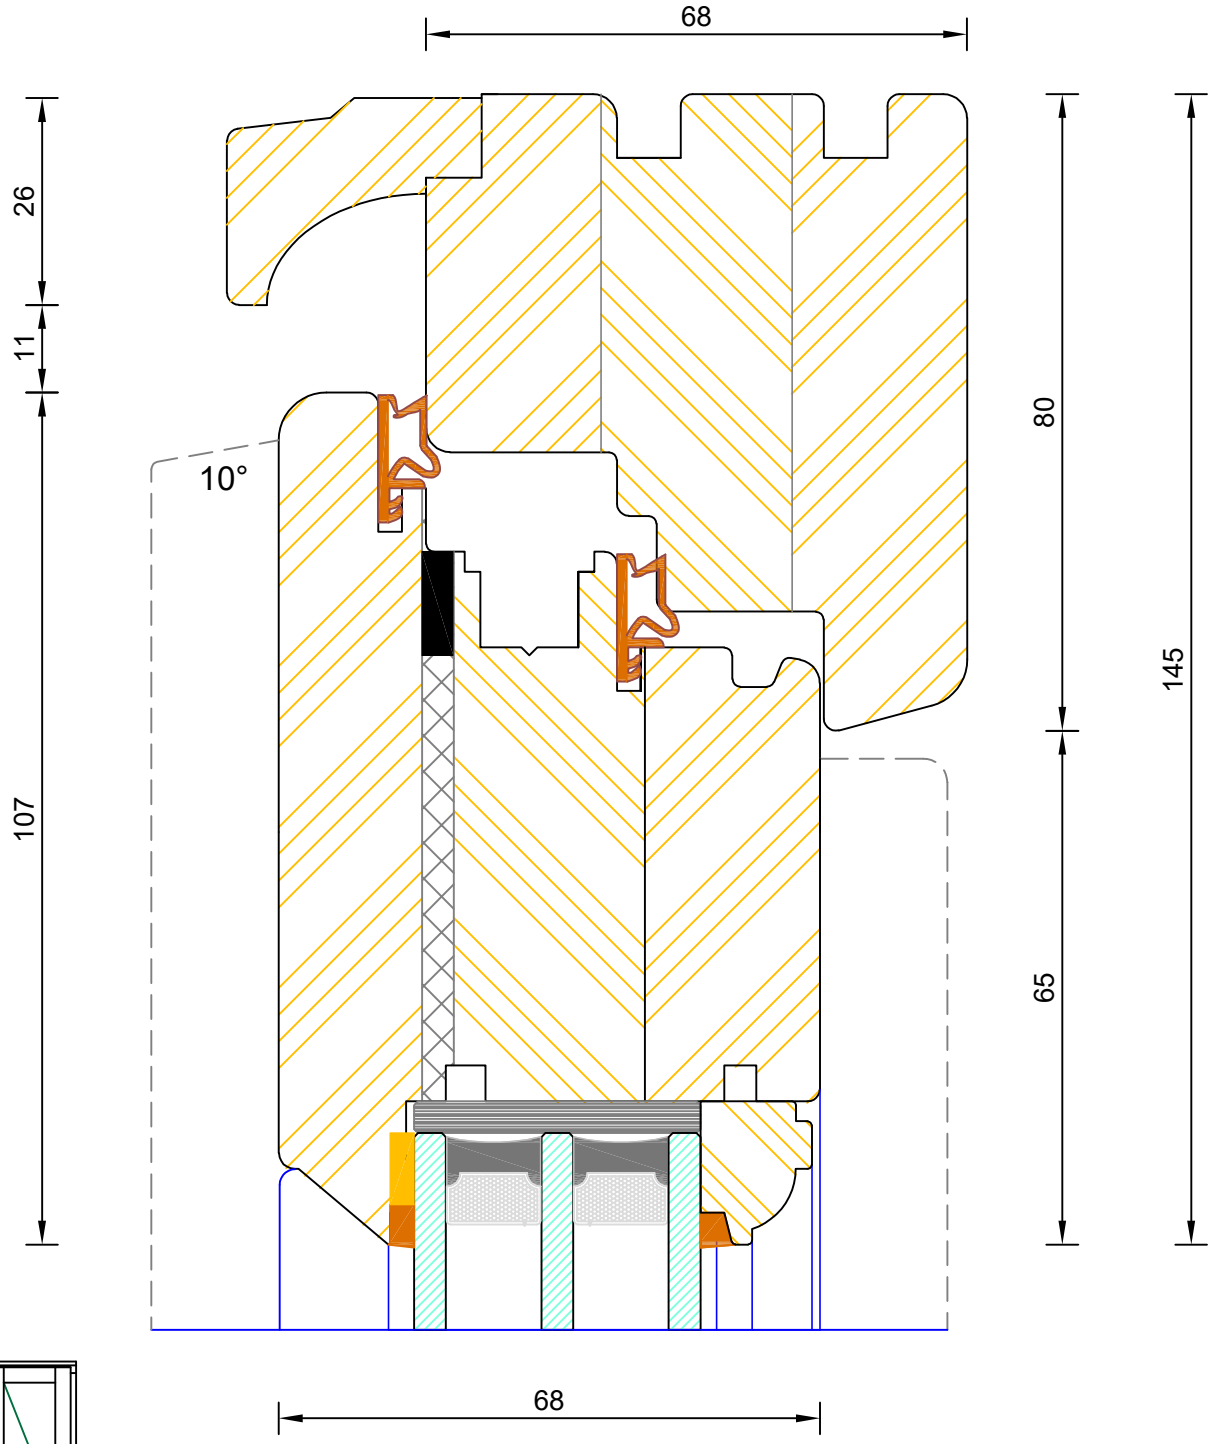

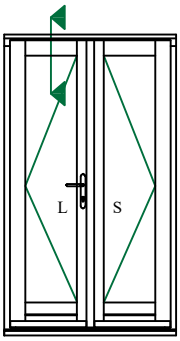

Bereco

Traditional Open Out Lipped French Door

Triple Glazed - Frame & Leaf Head (Without Vent)

DIMENSIONS	PLOT SIZE	SCALE	DATE	REV	DWG N0.
MM	A4	1:1	03.08.2022	B	2241

Please consider the environment before printing

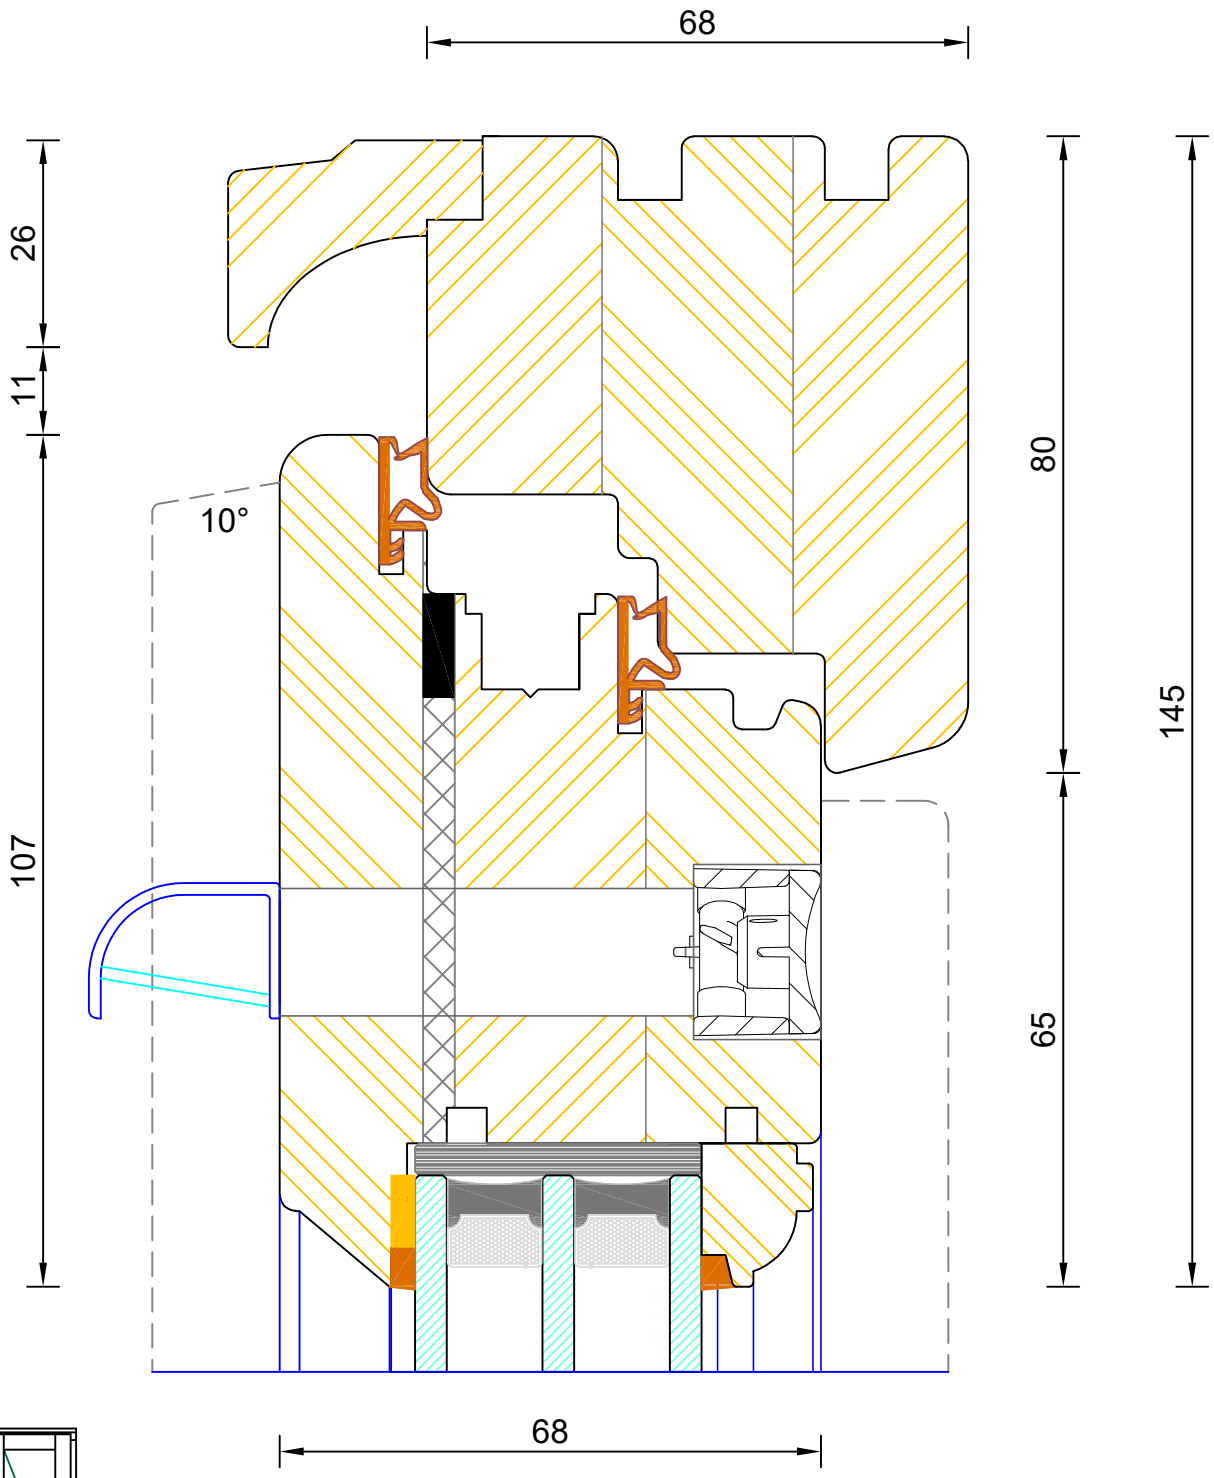

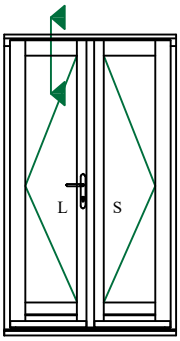

Bereco

Traditional Open Out Lipped French Door

Triple Glazed - Frame & Leaf (With Vent In Top Rail)

DIMENSIONS	PLOT SIZE	SCALE	DATE	REV	DWG N0.
MM	A4	1:1	05.07.2022	B	2242

Please consider the environment before printing

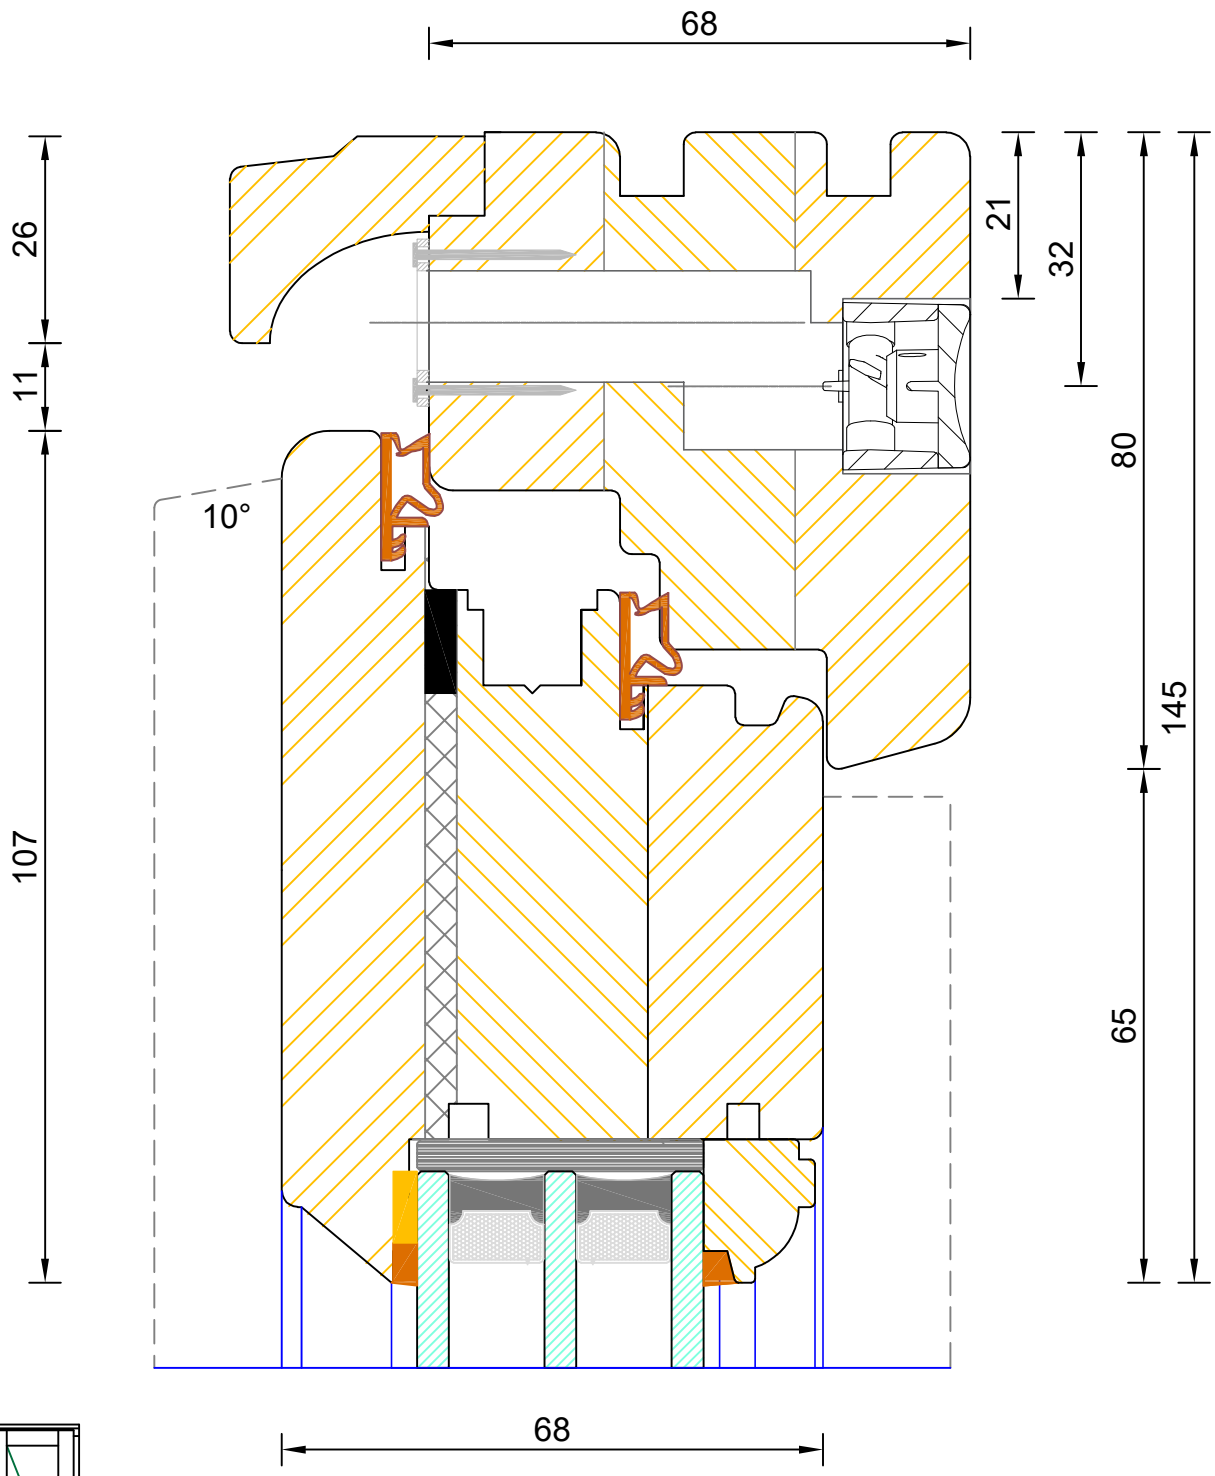

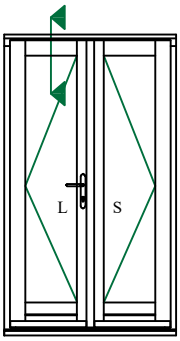

Bereco

Traditional Open Out Lipped French Door

Triple Glazed - Frame & Leaf (With Vent in Frame Head)

DIMENSIONS	PLOT SIZE	SCALE	DATE	REV	DWG N0.
MM	A4	1:1	05.07.2022	B	2242.1

Please consider the environment before printing

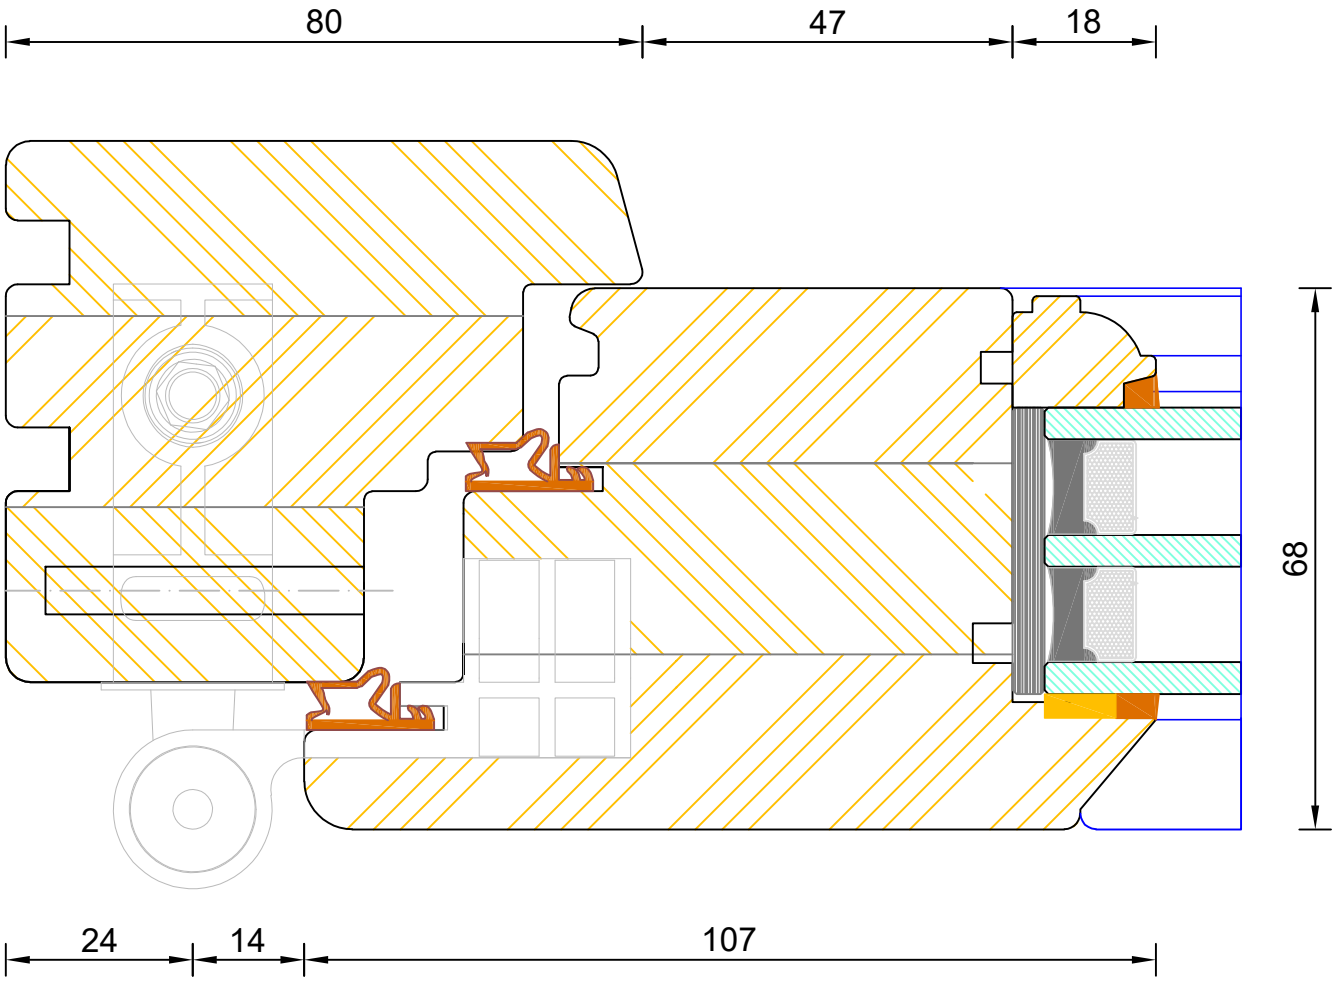

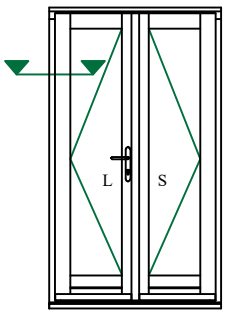

Bereco

Traditional Open Out Lipped French Door

Triple Glazed - Frame & Leaf Jamb (80mm)

DIMENSIONS	PLOT SIZE	SCALE	DATE	REV	DWG N0.
MM	A4	1:1	03.08.2022	B	2243

Please consider the environment before printing

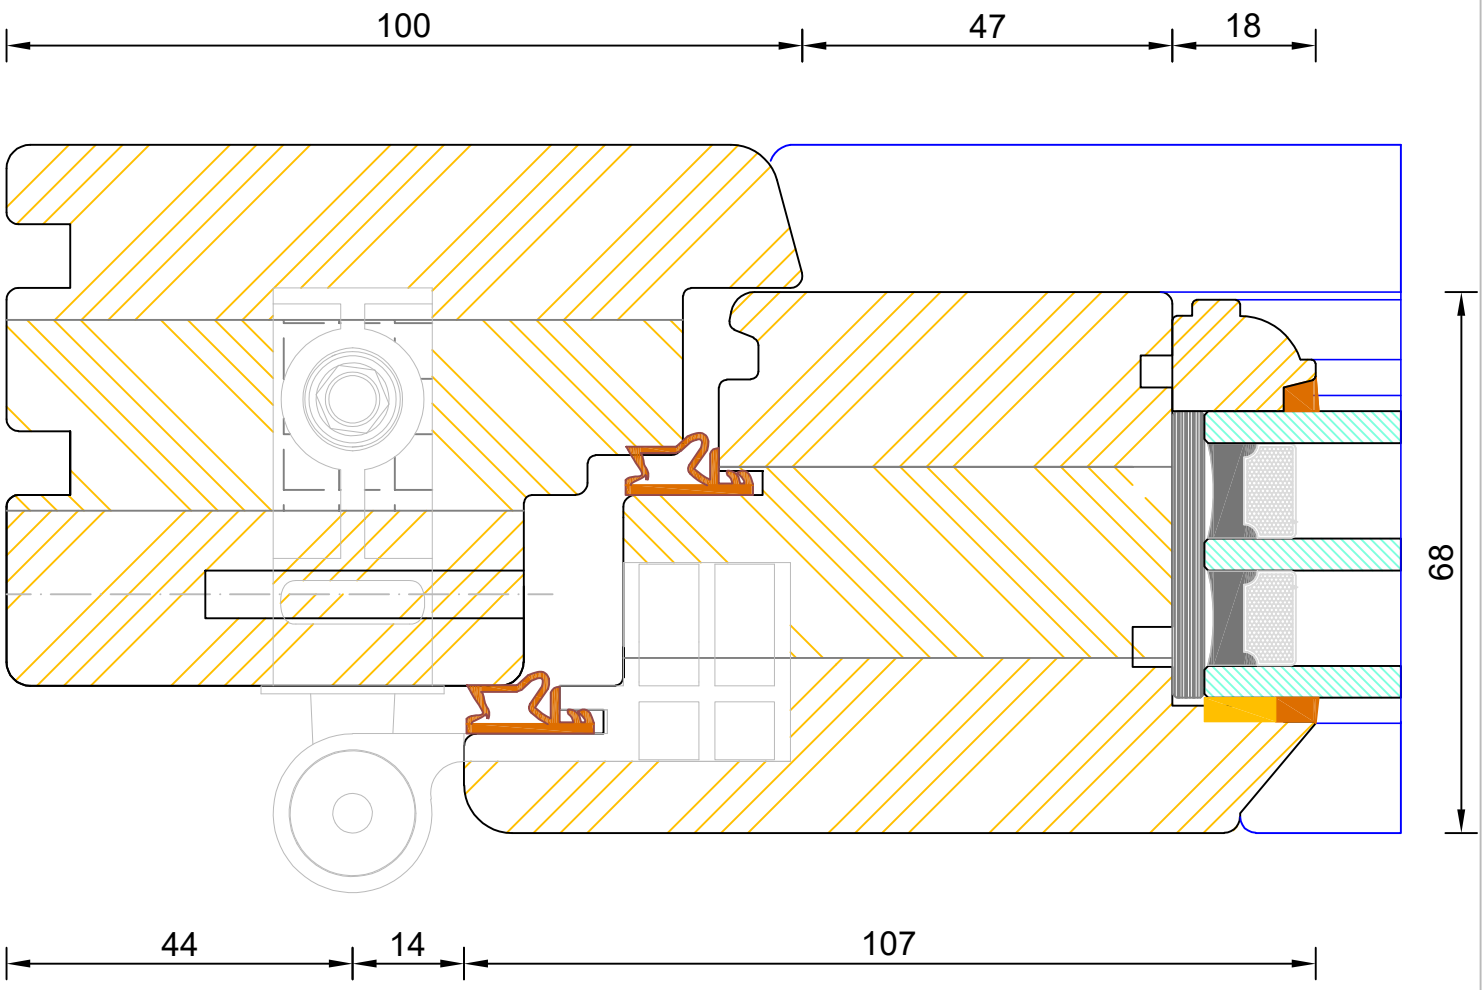

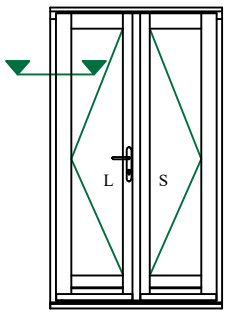

Bereco

Traditional Open Out Lipped French Door

Triple Glazed - Frame & Leaf Jamb (100mm)

DIMENSIONS	PLOT SIZE	SCALE	DATE	REV	DWG N0.
MM	A4	1:1	03.08.2022	B	2244

Please consider the environment before printing

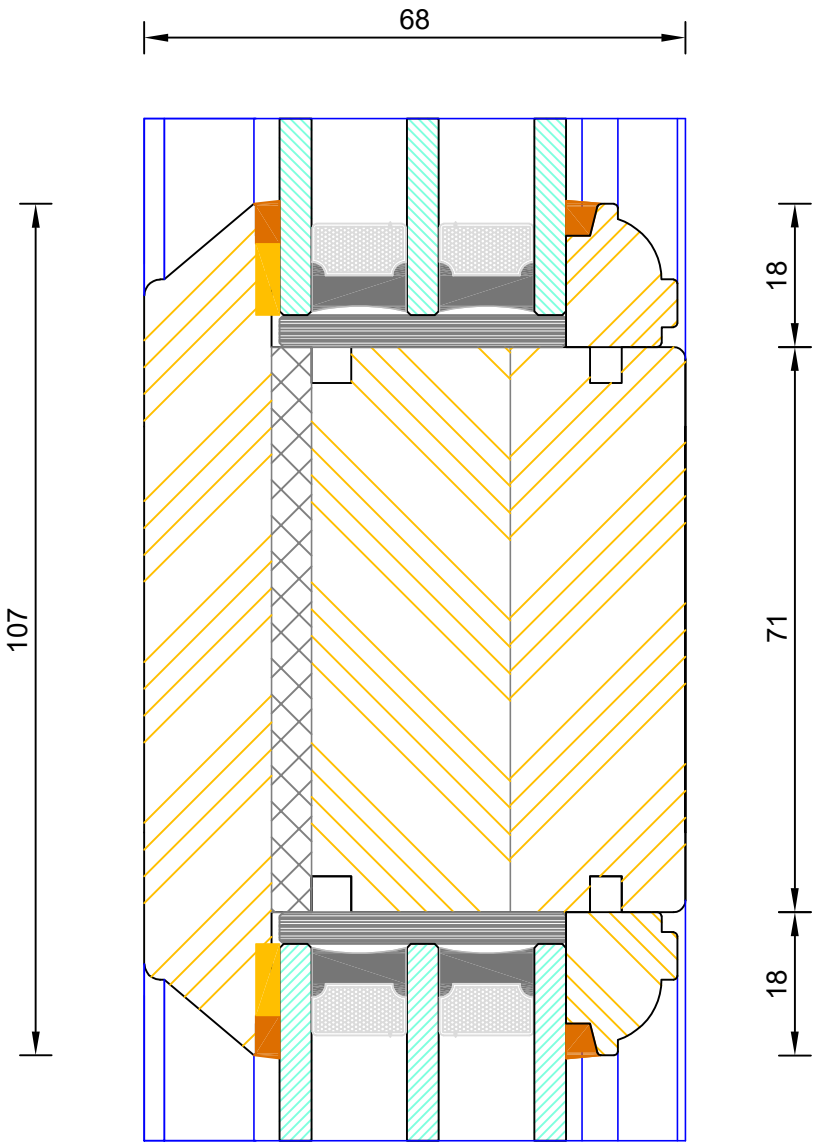

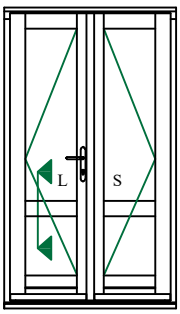

Bereco

Traditional Open Out Lipped French Door
Triple Glazed - Mid Rail

DIMENSIONS	PLOT SIZE	SCALE	DATE	REV	DWG N0.
MM	A4	1:1	03.08.2022	B	2245

Please consider the environment before printing

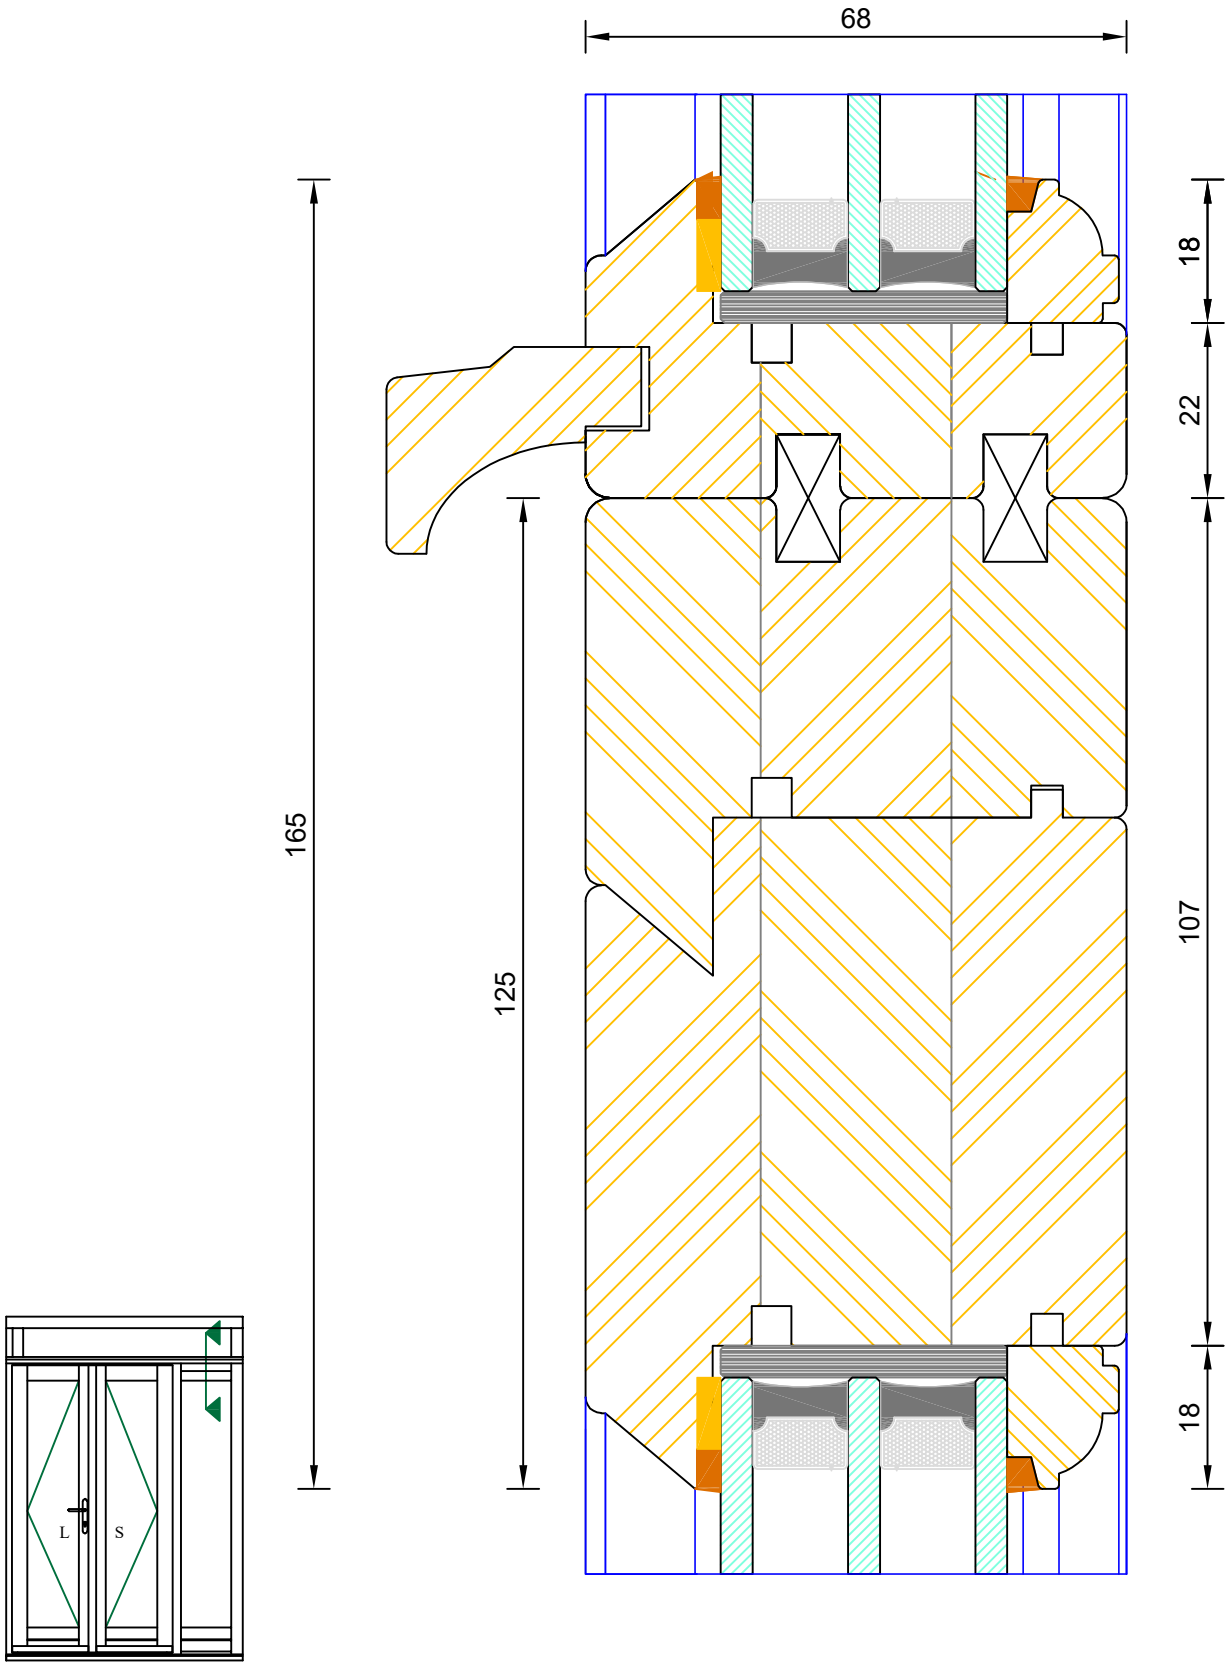

Bereco

Traditional Open Out Lipped French Door

Triple Glazed - Fanlight / Sidelight Transom

DIMENSIONS	PLOT SIZE	SCALE	DATE	REV	DWG N0.
MM	A4	1:1	03.08.2022	B	2246

Please consider the environment before printing

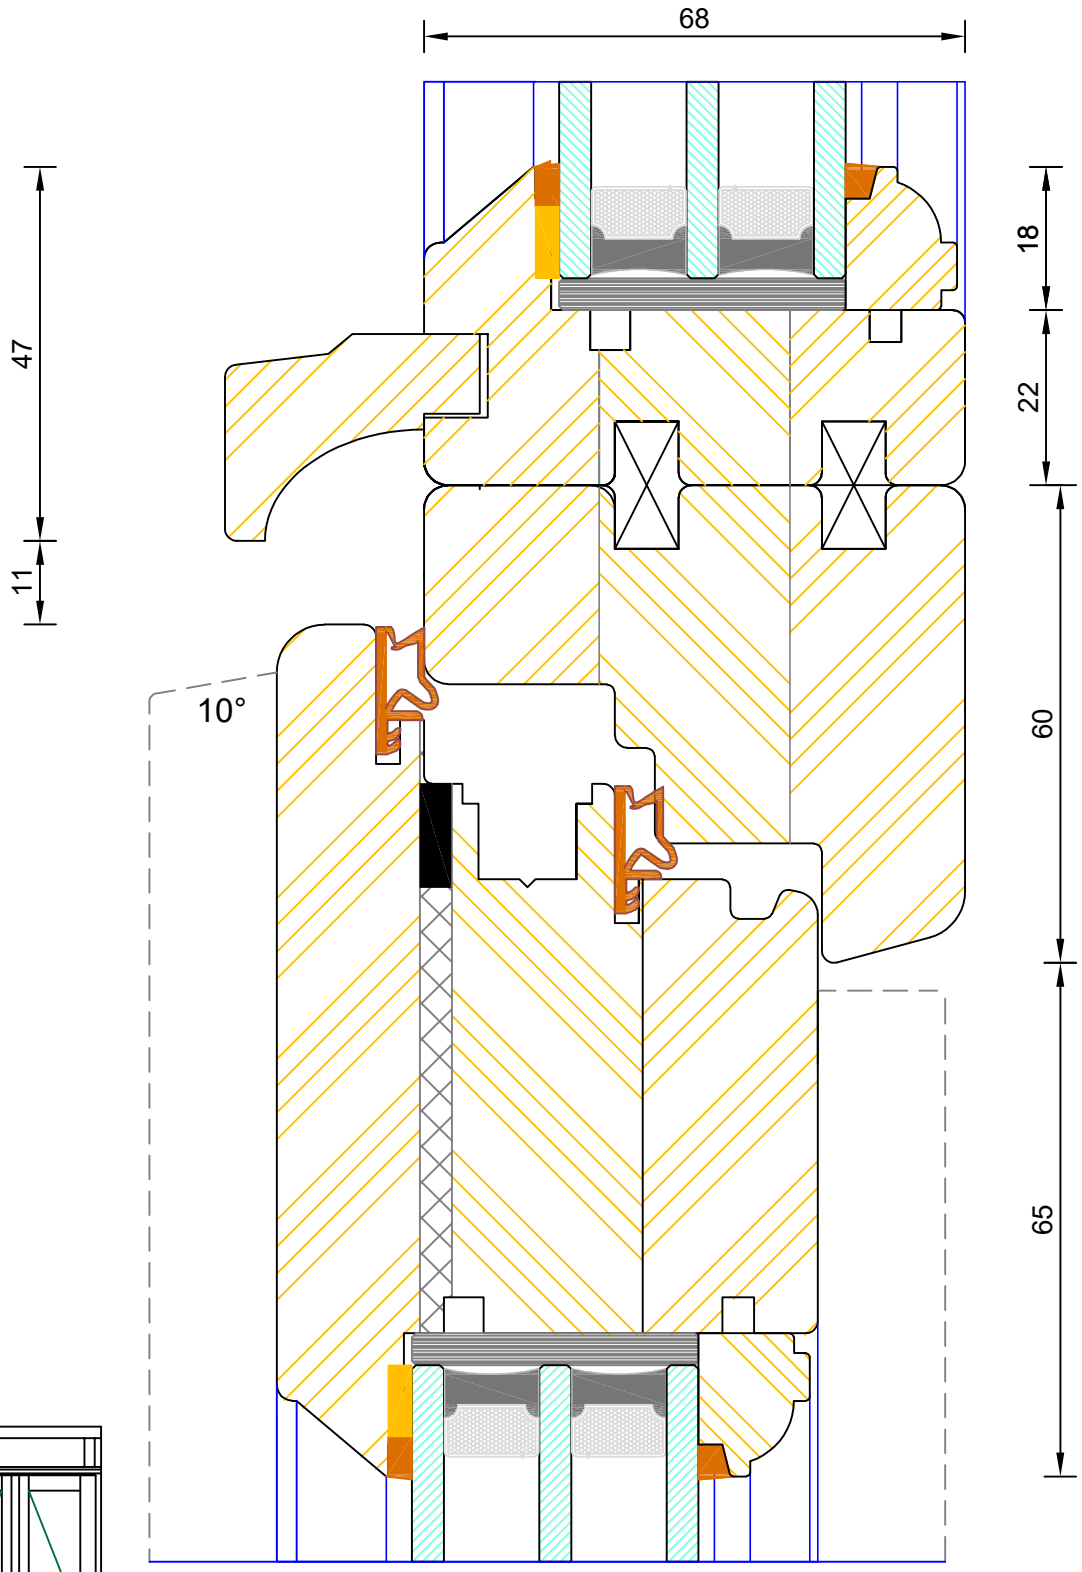

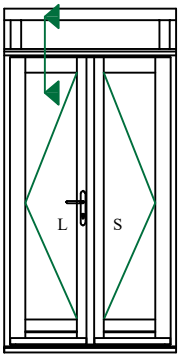

Bereco

Traditional Open Out Lipped French Door

Triple Glazed - Fanlight Transom (Leaf Without Vent)

DIMENSIONS	PLOT SIZE	SCALE	DATE	REV	DWG N0.
MM	A4	1:1	03.08.2022	B	2247

Please consider the environment before printing

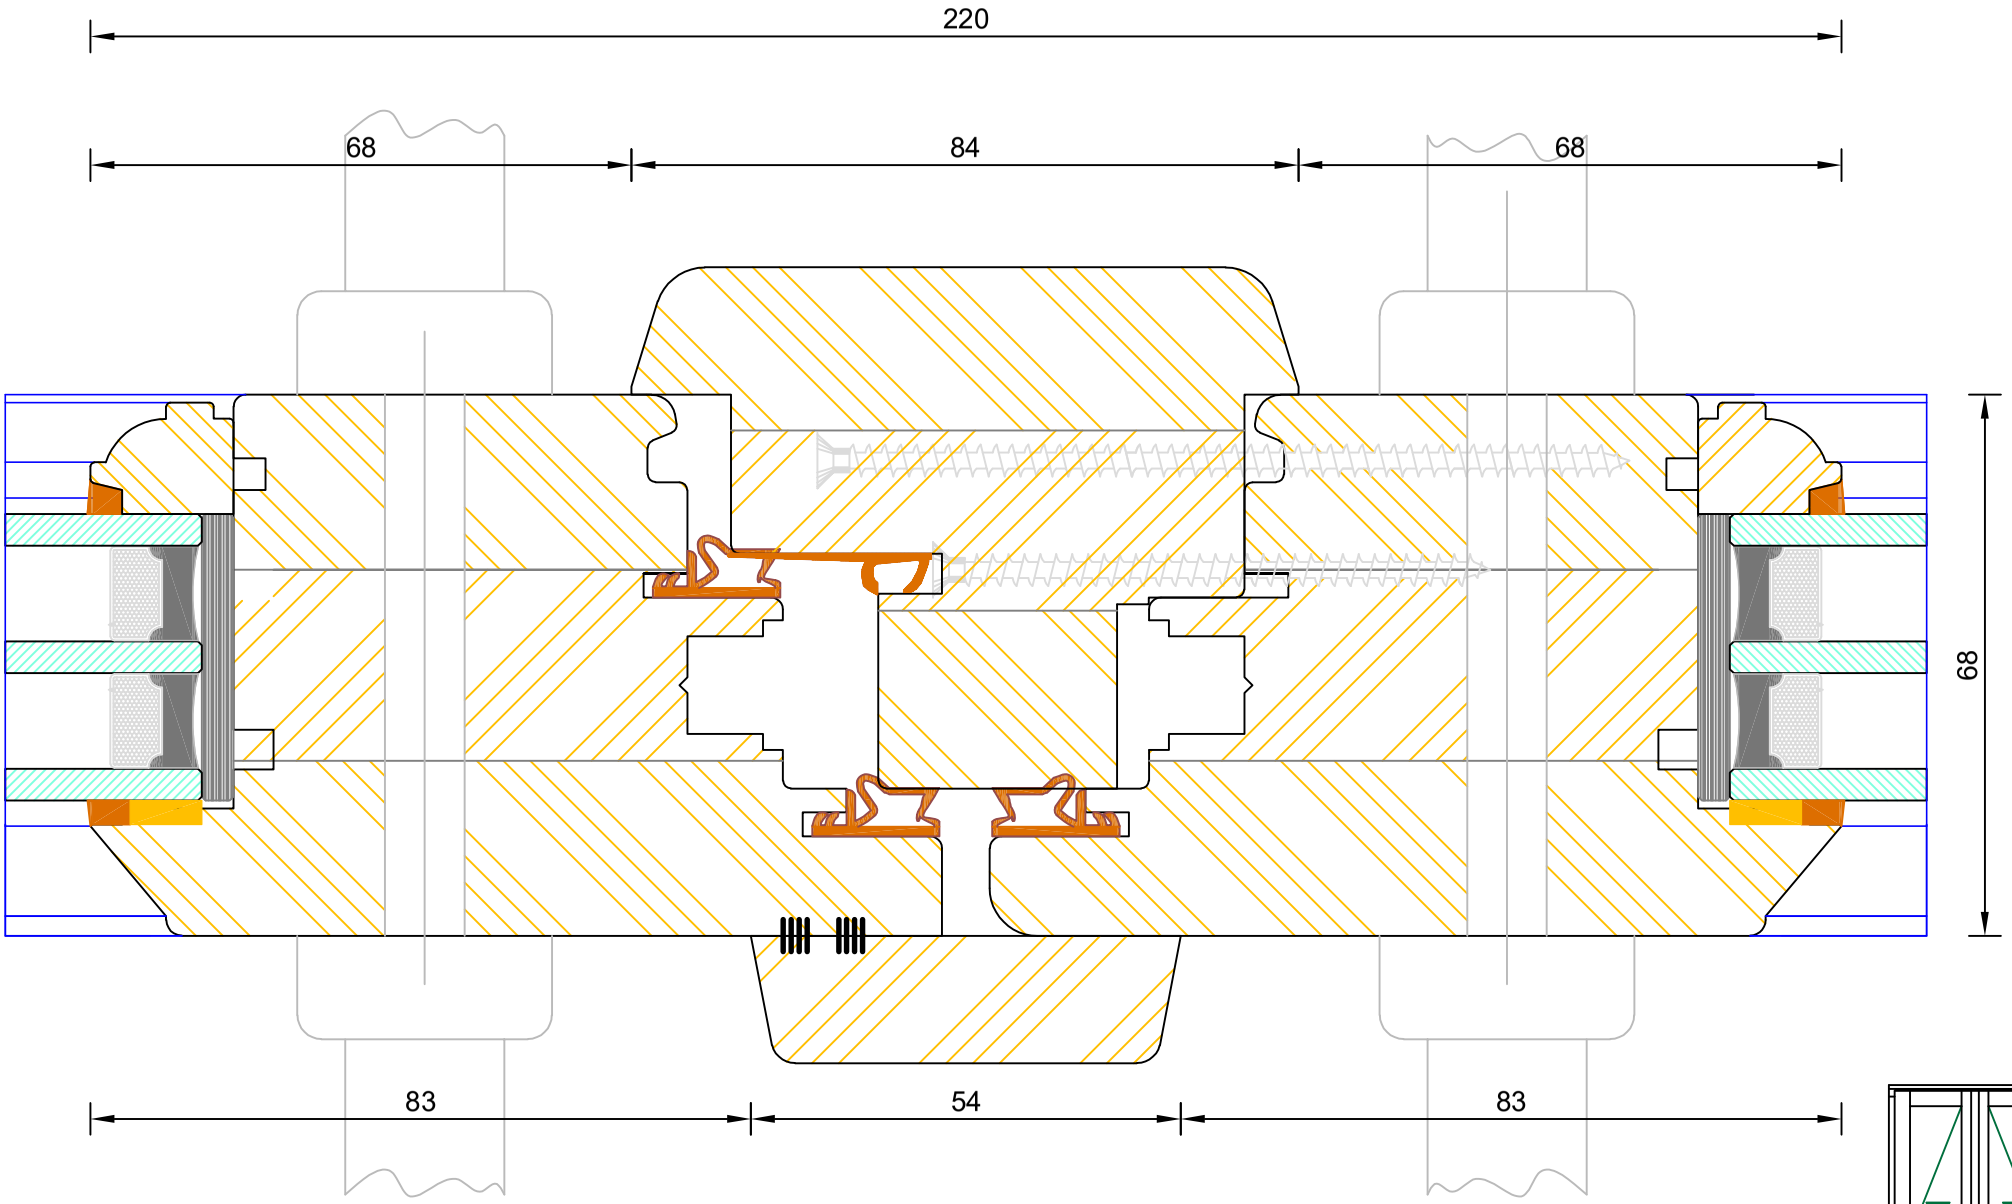

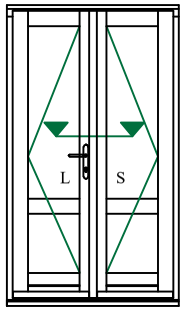

Bereco

Traditional Open Out Lipped French Door

Triple Glazed - Flying Mullion (Double Handle)

DIMENSIONS	PLOT SIZE	SCALE	DATE	REV	DWG N0.
MM	A1	1:1	03.08.2022	B	2255.1

Please consider the environment before printing

Note: Used as standard on doors >2301mm high

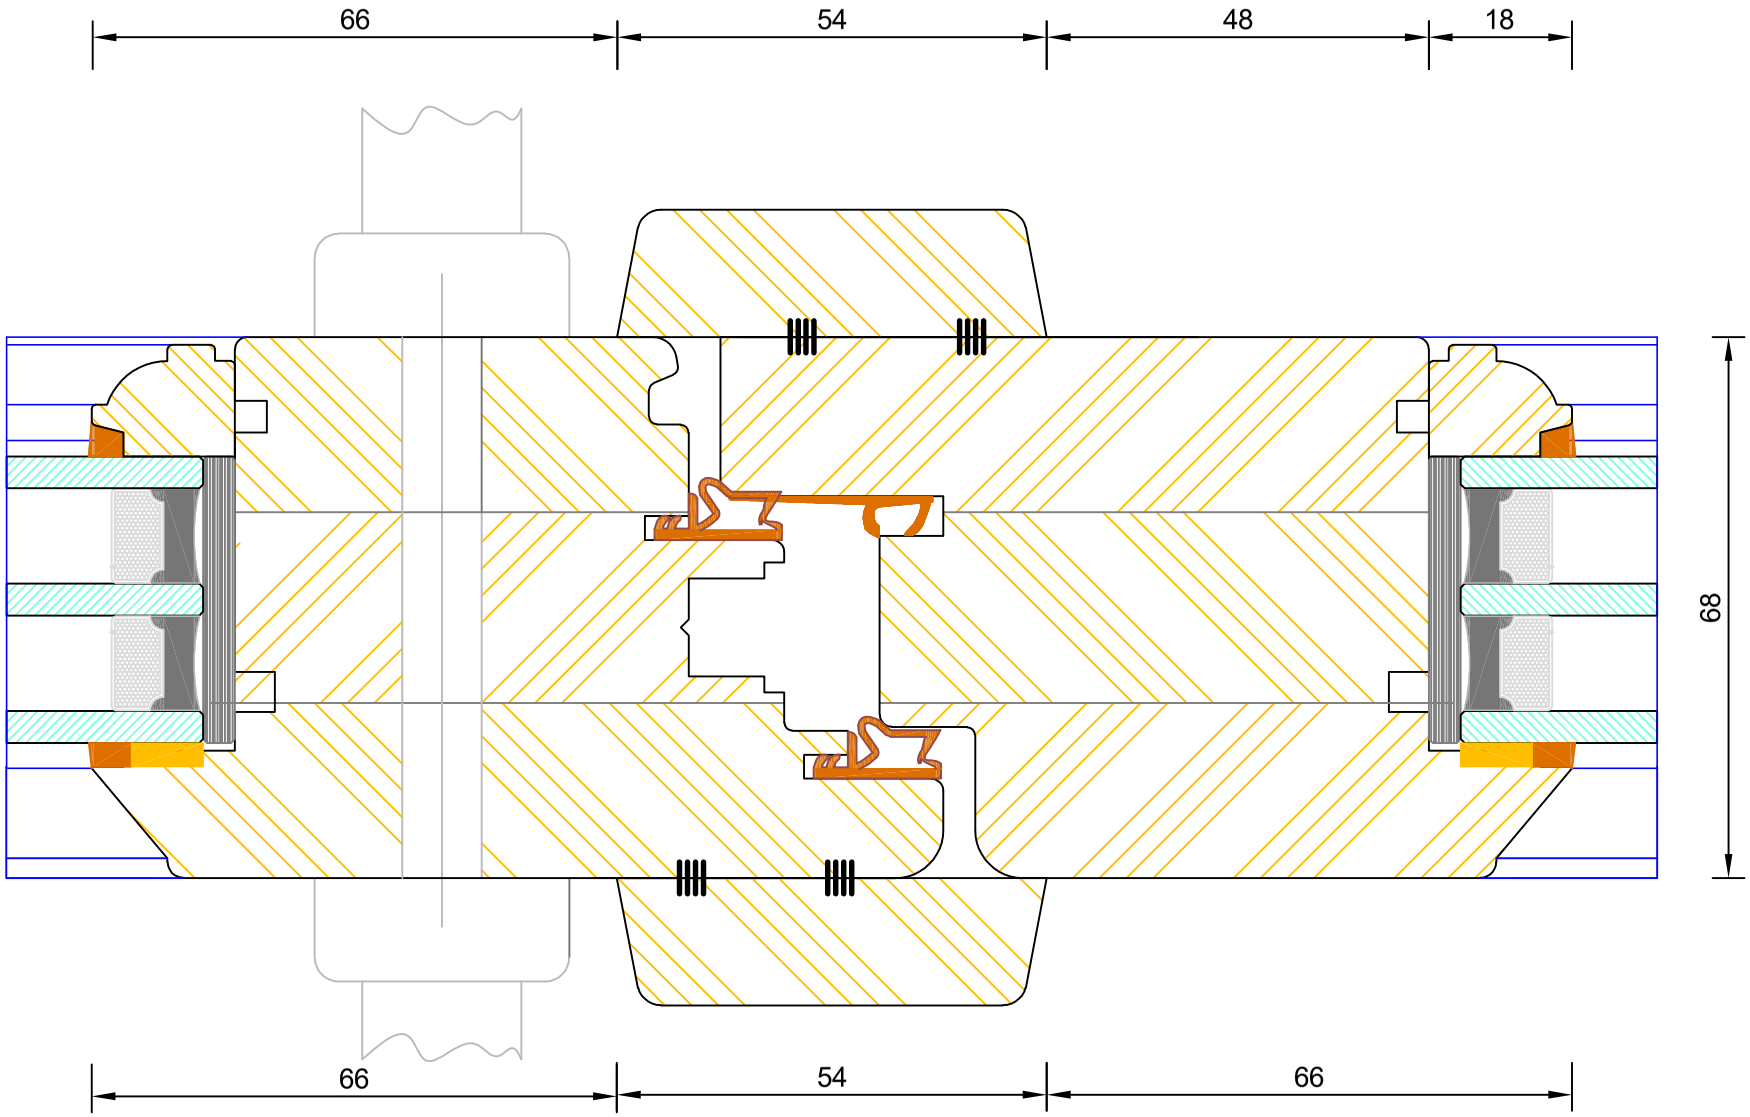

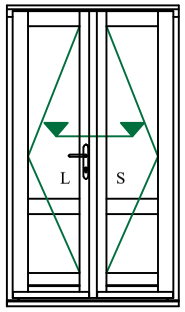

Note: Used as standard on doors <2300mm high unless otherwise specified

Bereco

Traditional Open Out Lipped French Door

Triple Glazed - Flying Mullion (Single Handle)

DIMENSIONS	PLOT SIZE	SCALE	DATE	REV	DWG N0.
MM	A1	1:1	03.08.2022	B	2255.2

Please consider the environment before printing

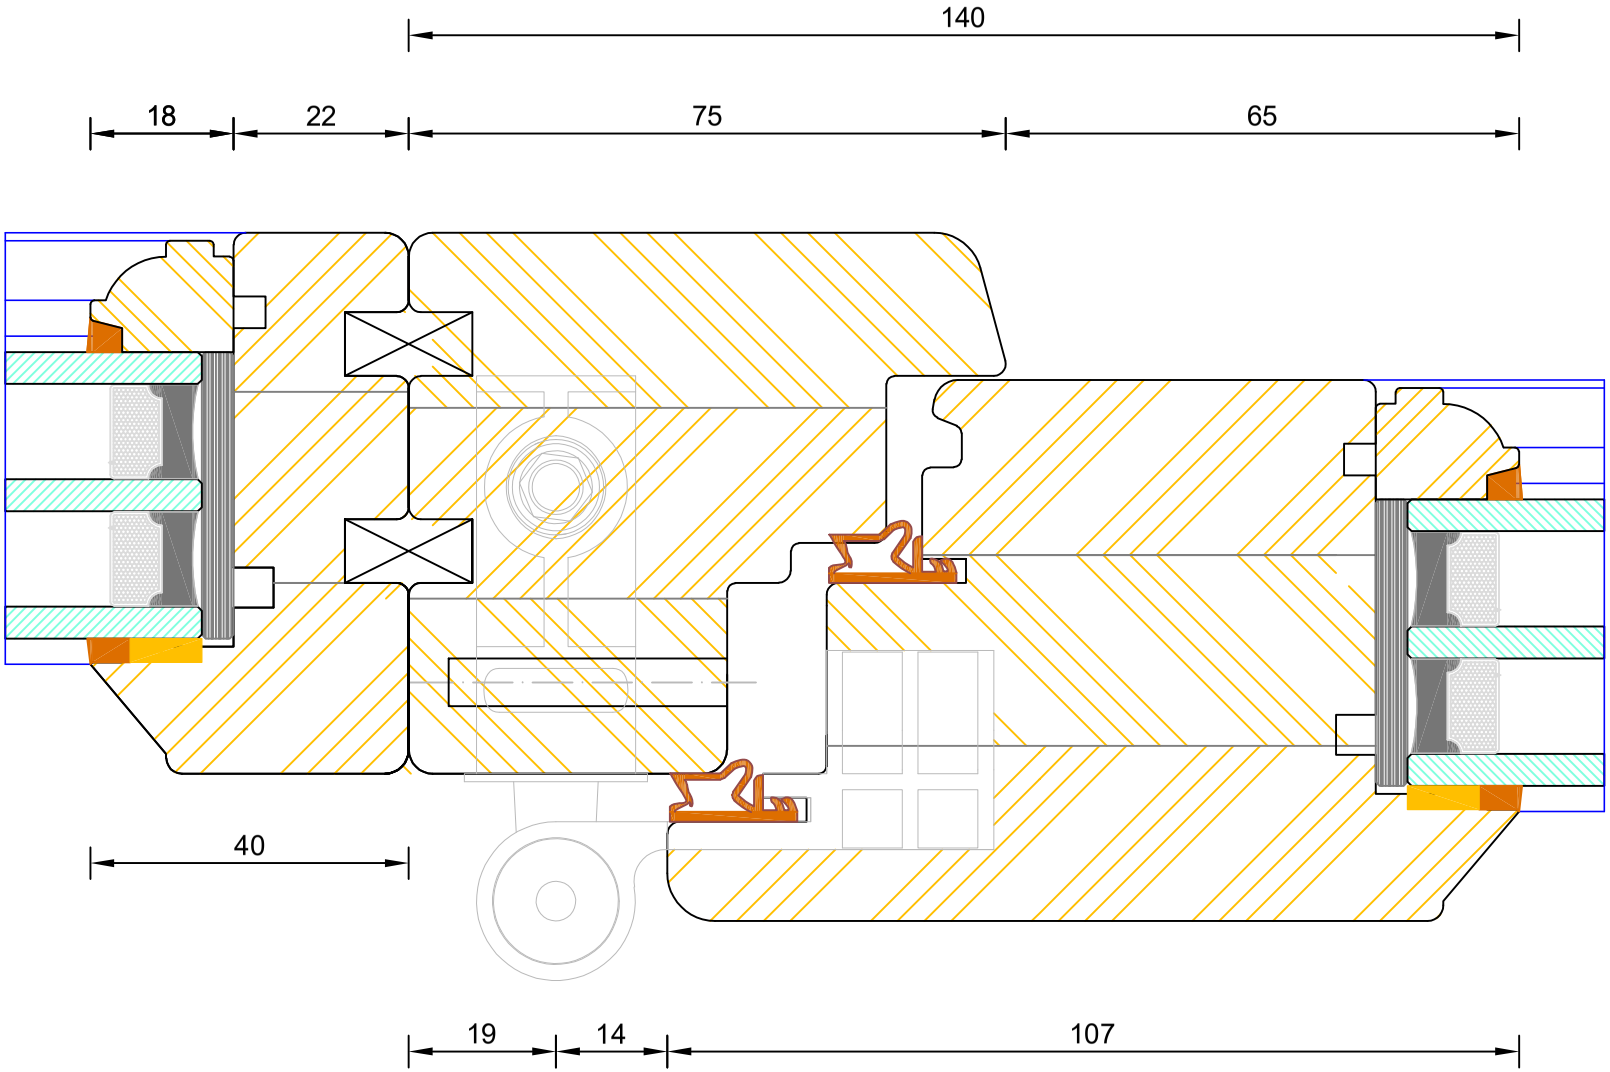

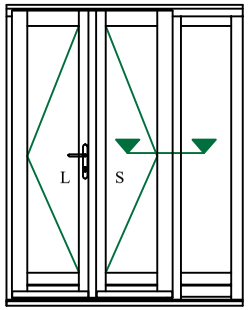

Bereco

Traditional Open Out Lipped French Door

Triple Glazed - Solid Mullion

DIMENSIONS	PLOT SIZE	SCALE	DATE	REV	DWG N0.
MM	A1	1:1	03.08.2022	B	**2255.3**

Please consider the environment before printing

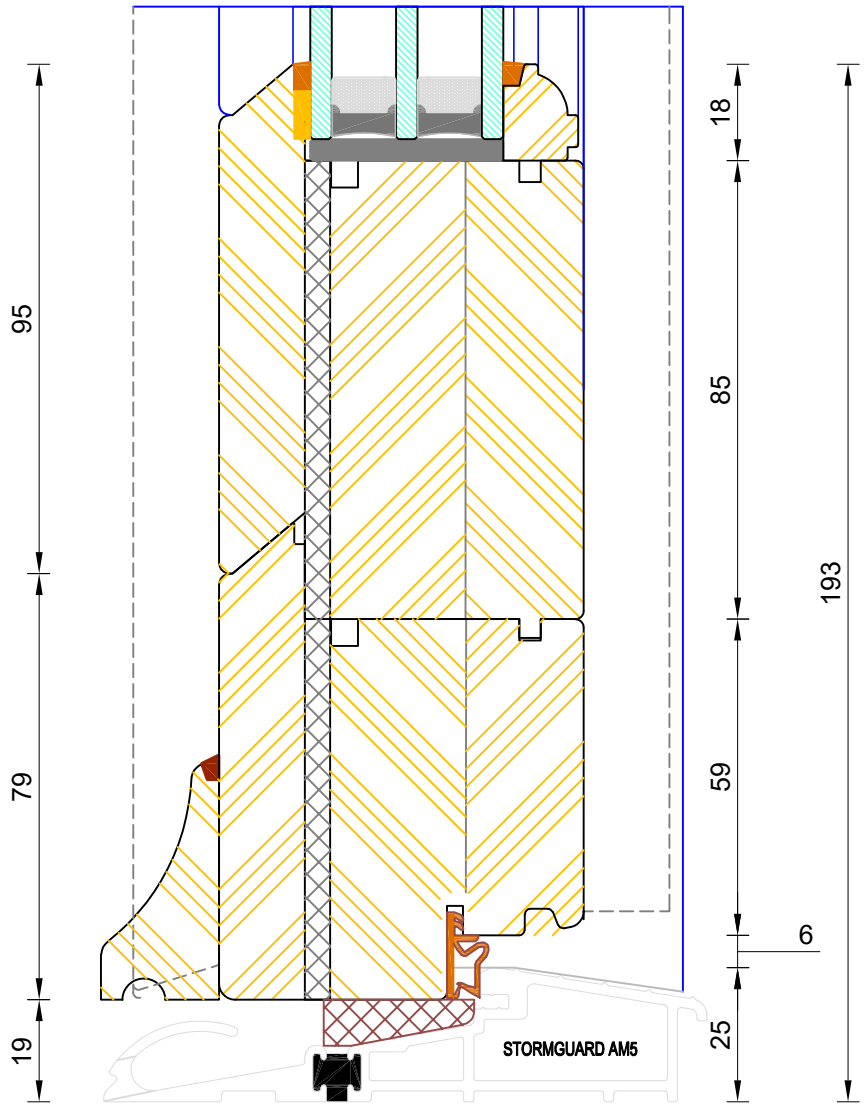

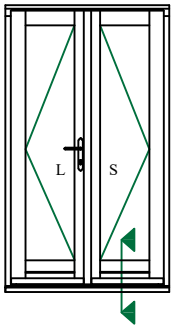

Bereco

Traditional Open Out Lipped French Door

Triple Glazed - Mobility Thresh

DIMENSIONS	PLOT SIZE	SCALE	DATE	REV	DWG N0.
MM	A3	1:1	03.08.2022	B	2254

Please consider the environment before printing

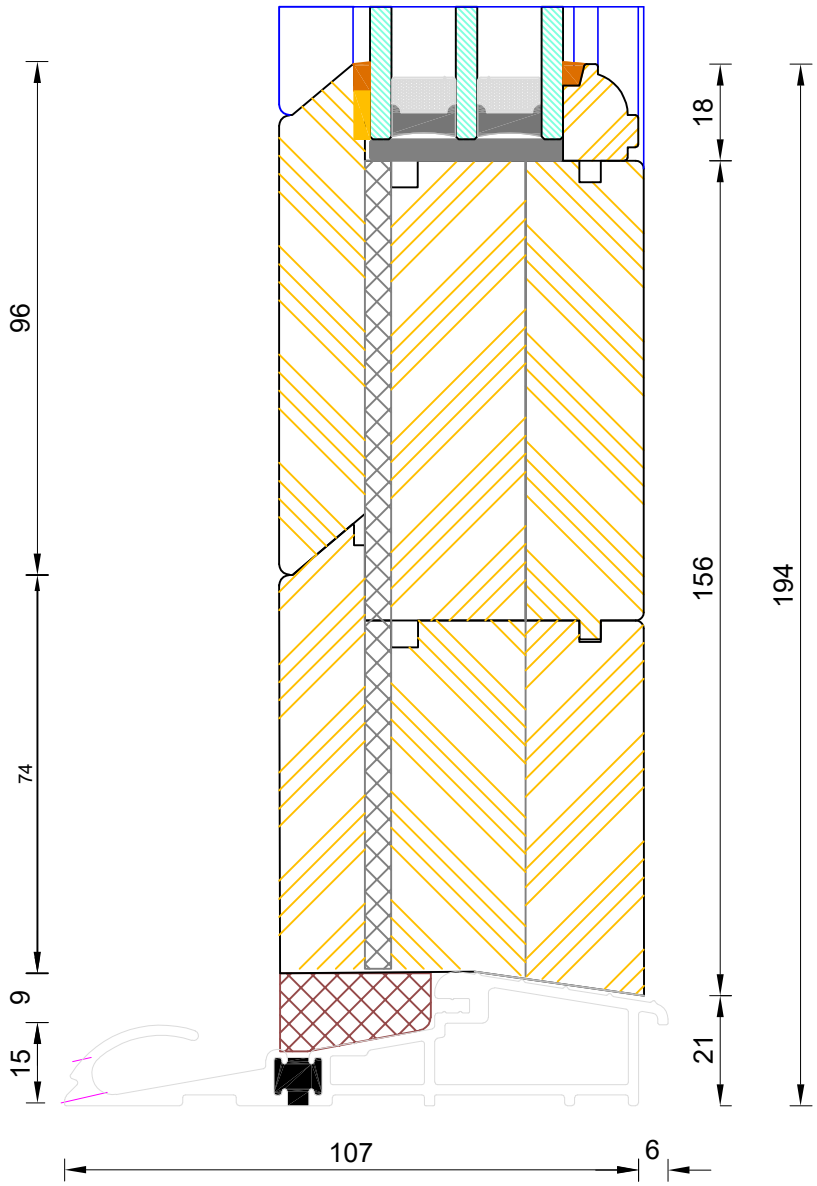

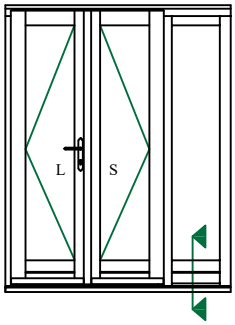

Bereco

Traditional Open Out Lipped French Door

Triple Glazed - Mobility Thresh (Sidelight)

DIMENSIONS	PLOT SIZE	SCALE	DATE	REV	DWG N0.
MM	A3	1:1	03.08.2022	B	2251

Please consider the environment before printing

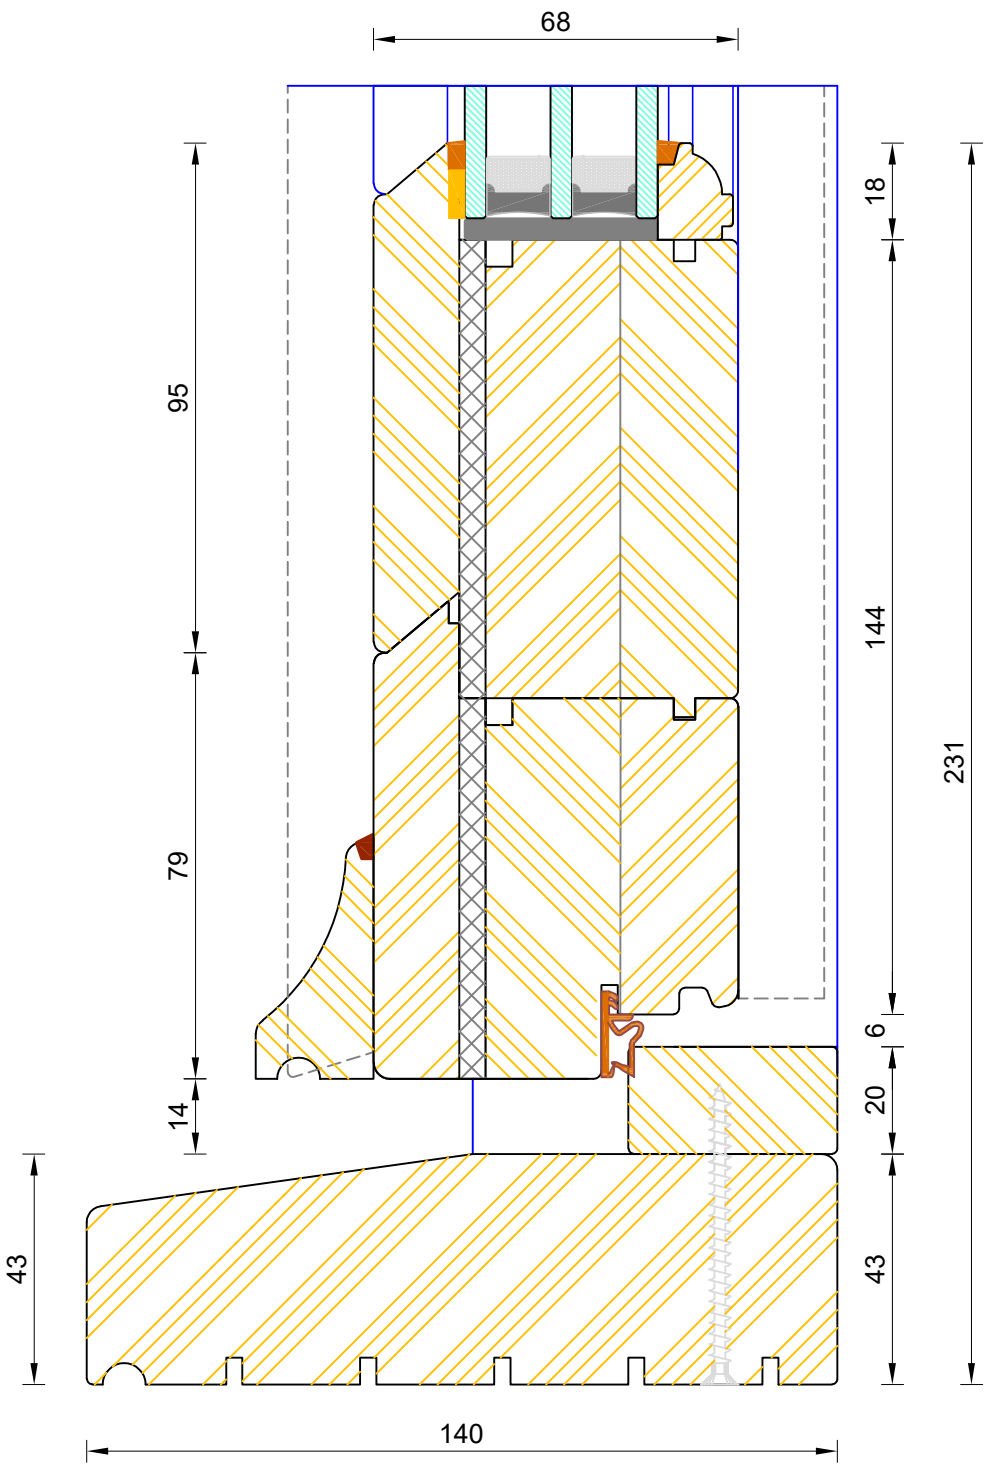

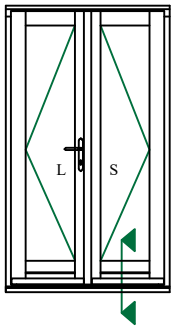

If not otherwise stated, Hardwood Threshold will be stained 5064 Walnut

Bereco

Traditional Open Out Lipped French Door

Triple Glazed - Standard Thresh

DIMENSIONS	PLOT SIZE	SCALE	DATE	REV	DWG N0.
MM	A3	1:1	03.08.2022	B	2252

Please consider the environment before printing

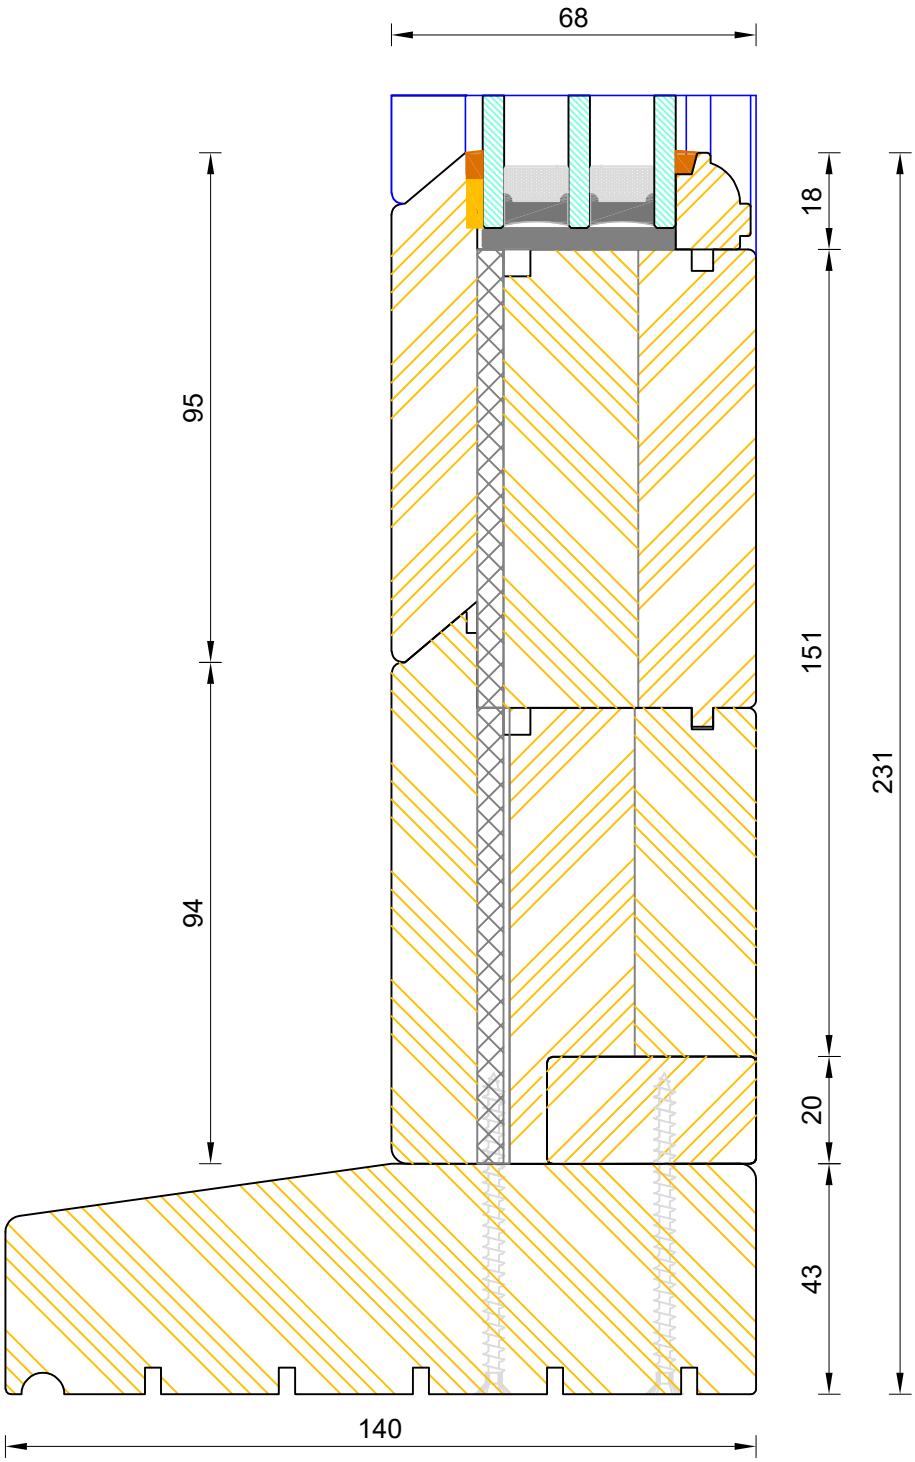

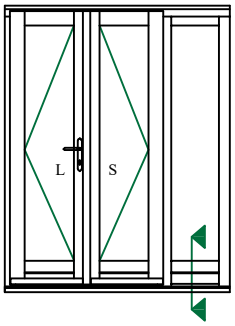

If not otherwise stated, Hardwood Threshold will be stained 5064 Walnut

Bereco

Traditional Open Out Lipped French Door
Triple Glazed - Standard Thresh (Sidelight)

DIMENSIONS	PLOT SIZE	SCALE	DATE	REV	DWG N0.
MM	A3	1:1	03.08.2022	B	2249

Please consider the environment before printing

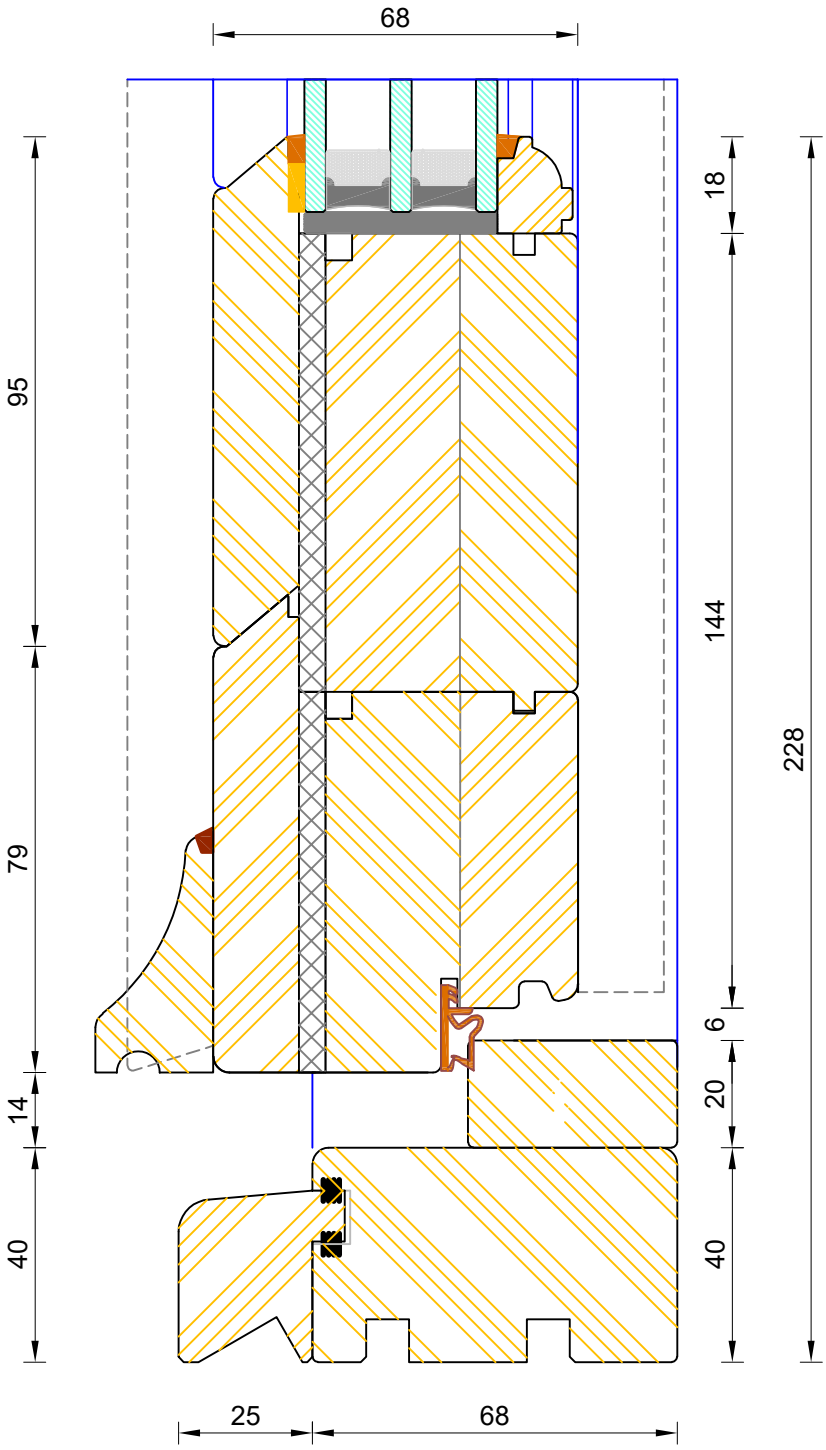

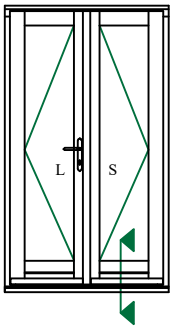

CILL EXTENSION - available options: 25mm (93mm o/a) / 47mm (115mm o/a) / 62mm (129mm o/a) / 87mm (155mm o/a) / 114mm (182mm o/a) / 125mm (193mm o/a) / 140mm (208mm o/a)
NOTE: Cill Extensions should be supported from underneath; the maximum overhang over Brick / Blockwork for cill extension should not exceed 25mm In order to avoid damage when stepped on. Warranties are Invalidated when fitted with overhang Out excess to that.
If not otherwise stated, Hardwood Threshold will be stained 5064 Walnut

Bereco

Traditional Open Out Lipped French Door
Triple Glazed - Coupling Thresh

DIMENSIONS	PLOT SIZE	SCALE	DATE	REV	DWG N0.
MM	A3	1:1	03.08.2022	B	2253

Please consider the environment before printing

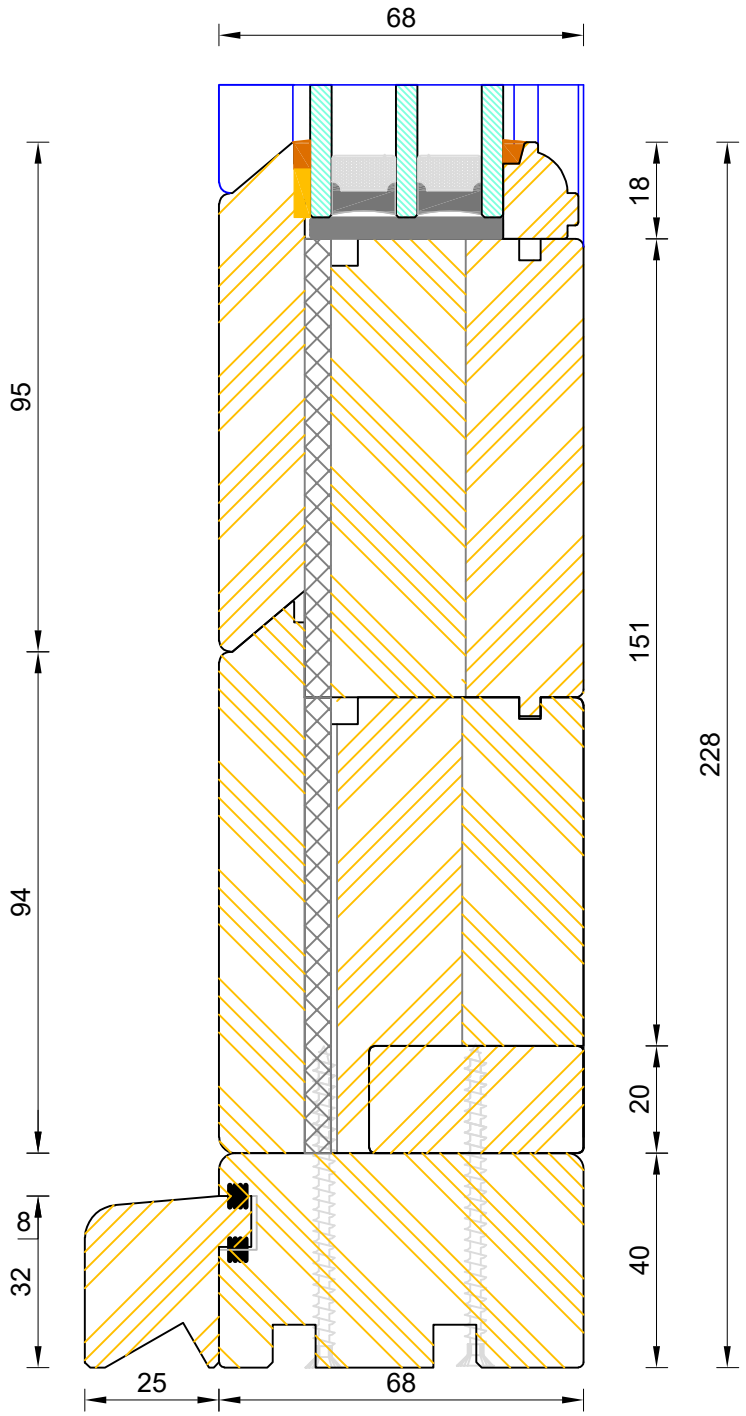

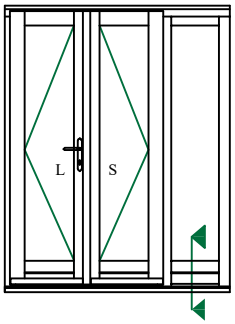

CILL EXTENSION - available options: 25mm (93mm o/a) / 47mm (115mm o/a) / 62mm (129mm o/a) / 87mm (155mm o/a) / 114mm (182mm o/a) / 125mm (193mm o/a) / 140mm (208mm o/a)
NOTE: Cill Extensions should be supported from underneath; the maximum overhang over Brick / Blockwork for cill extension should not exceed 25mm In order to avoid damage when stepped on. Warranties are Invalidated when fitted with overhang Out excess to that.
If not otherwise stated, Hardwood Threshold will be stained 5064 Walnut

Bereco

Traditional Open Out Lipped French Door
Triple Glazed - Coupling Thresh (Sidelight)

DIMENSIONS	PLOT SIZE	SCALE	DATE	REV	DWG N0.
MM	A3	1:1	03.08.2022	B	2250

Please consider the environment before printing